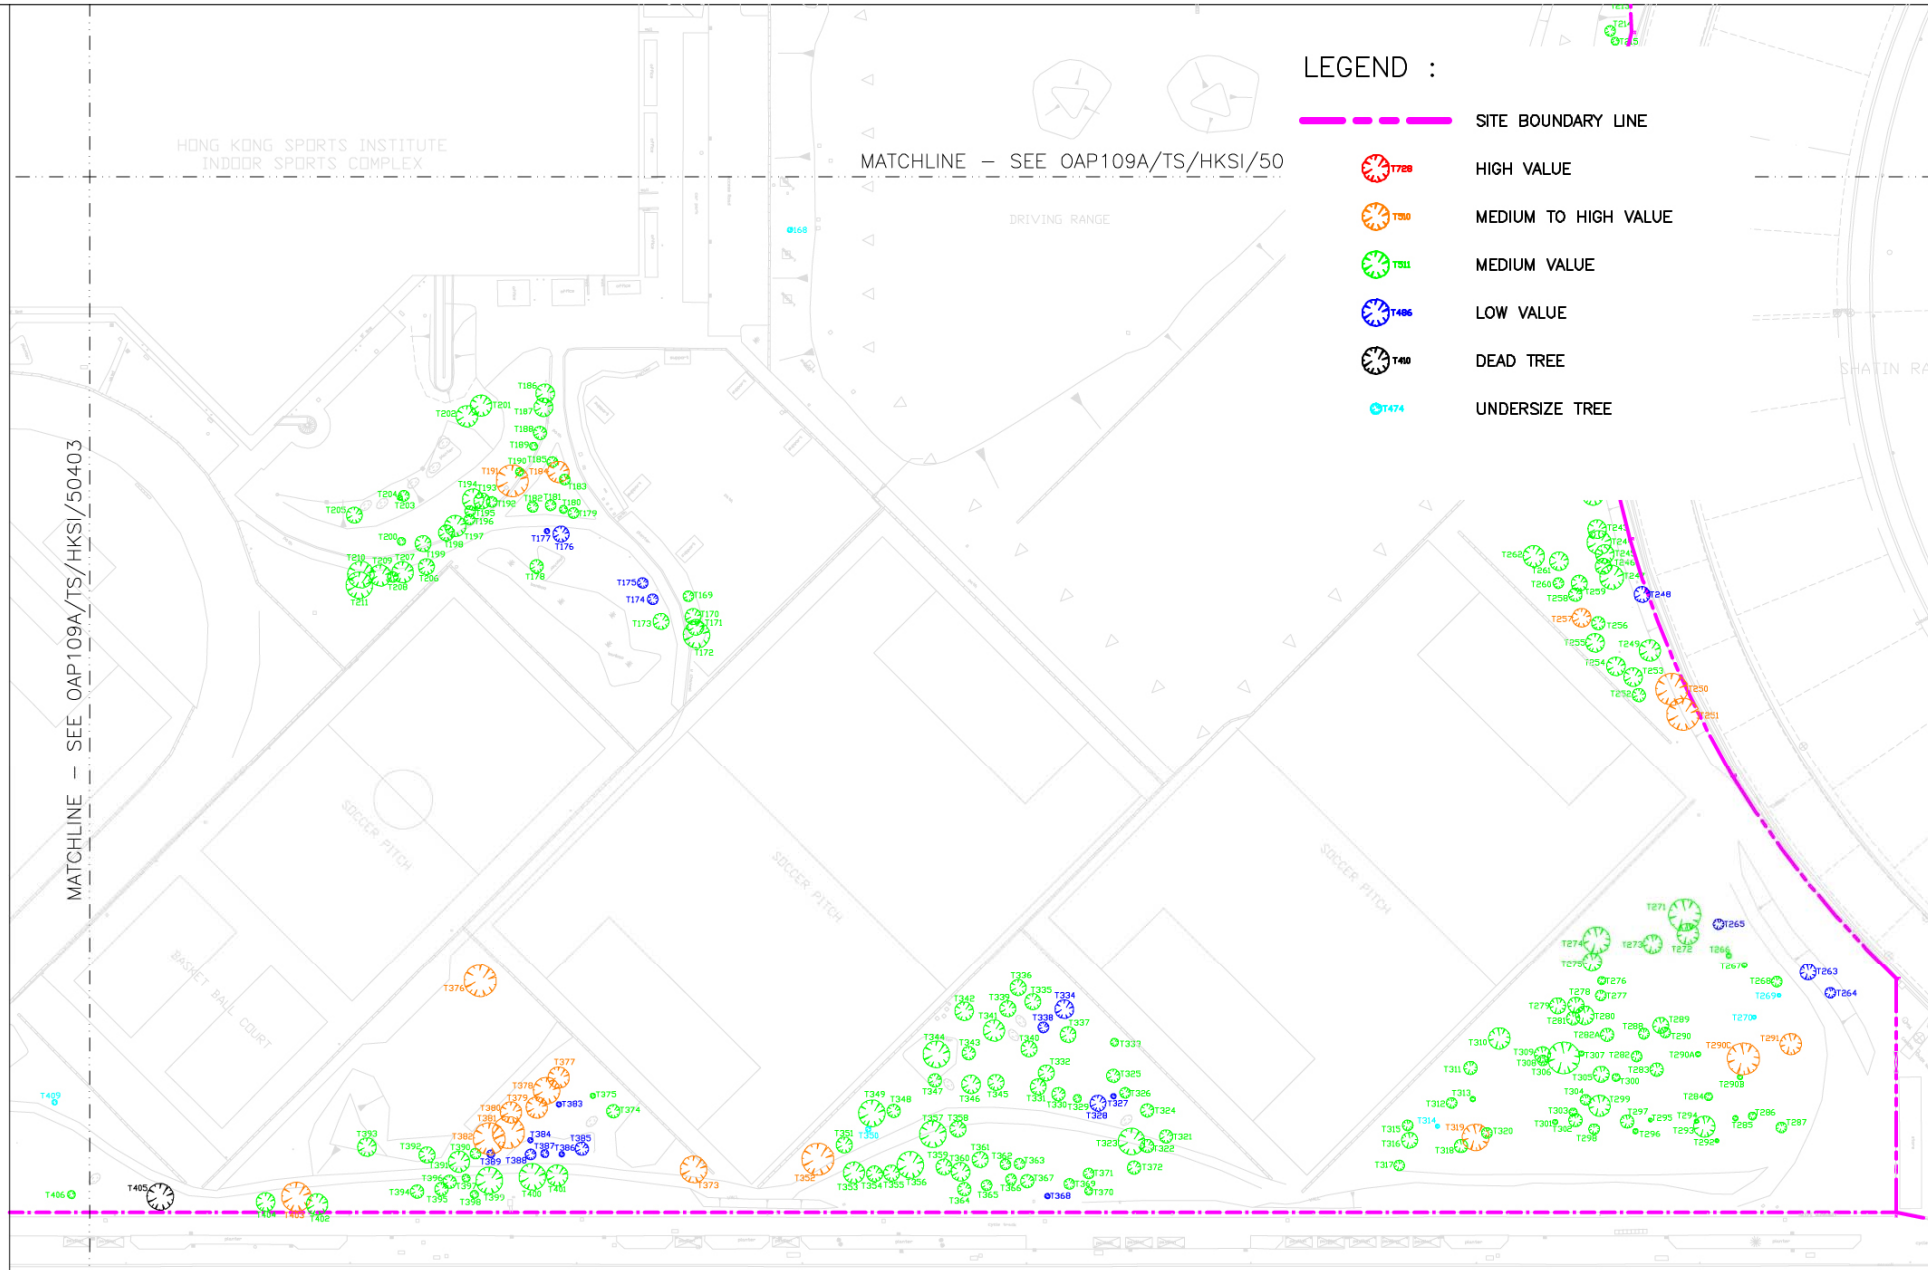

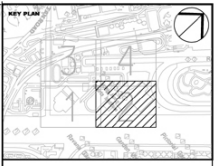

DISTRIBUTION CONTROL

THIS DRAWING REMAINS THE PROPERTY OF THE AUTHORING CONSULTANT EXCEPT AS PROVIDED IN THE CONDITIONS OF ISSUE. IT SHALL NOT BE COPIED IN WHOLE OR IN PART NOR RE-ISSUED, IN ANY FORM TO ANY OTHER PARTY WITHOUT THE WRITTEN APPROVAL OF AUTHORING CONSULTANT

ALL DIMENSIONS TO BE CHECKED ON SITE PRIOR TO COMMENCEMENT OF WORKS
FIGURED DIMENSIONS TO BE TAKEN IN PREFERENCE TO SCALING ANY DISCREPANCY BETWEEN EXISTING BUILDING AND PLANS TO BE BOUGHT TO THE IMMEDIATE ATTENTION OF THE ARCHITECT

REVISIONS

REV AMDT	REVISION DESCRIPTION	DATE

香港賽馬會
The Hong Kong Jockey Club

Lead Architects
T.C & Co.
TIMOTHY COURT & COMPANY ARCHITECTS
Red Cow Inn
Illawarra Hwy, Sutton Forest,
NSW, Australia, 2577
mail@timothycourt.com.au
t +61 2 4868 1822
f +61 2 4868 2301

Consulting Engineers
ARUP
Ove Arup & Partners Hong Kong Ltd
Level 5, Festival Walk, 80 Tat Chee Avenue
Kowloon Tong,
Kowloon, Hong Kong
Project@ARUP.COM
t +852 2528 3031
f +852 2865 6493

Documentation Architect
RLP
Ronald Lu & Partners (HK) Ltd
22nd Floor, Wu Chung House
213 Queens Road East
Wabohai, Hong Kong
NSW1@rlphk.com
t +852 2891 2216
f +852 2833 6294

Landscape Architect
ACLA
ACLA Limited
1/F Guangdong Investment Tower
148 Connaught Road, Central
Sheung Wan, Hong Kong
johannes.spies@acla.com.hk
t +852 2893 3933
f +852 2832 2110

Quantity Surveyors
Levett & Bailey
Levett & Bailey Quantity Surveyors Limited
20th Floor Eastern Central Plaza
3 Yiu Hing Road
Shaukeiwan, Hong Kong
lb-dympicsteam@levettandbailey.com
t +852 2823 1823
f +852 3101 2549

PROJECT
2008 OLYMPIC EQUESTRIAN EVENT

PACKAGE

SITE

TITLE
TREE VALUE ASSESSMENT PLAN
(SHEET 4 OF 4)

DWG NO.	REV.
ST/L/S/HK/216	-

PROJECT NO	SCALES
	1:1000

PLOT DATE	DRAWN BY
19 DEC 2005	RAB

CHECKED	VERIFIED
JSP	