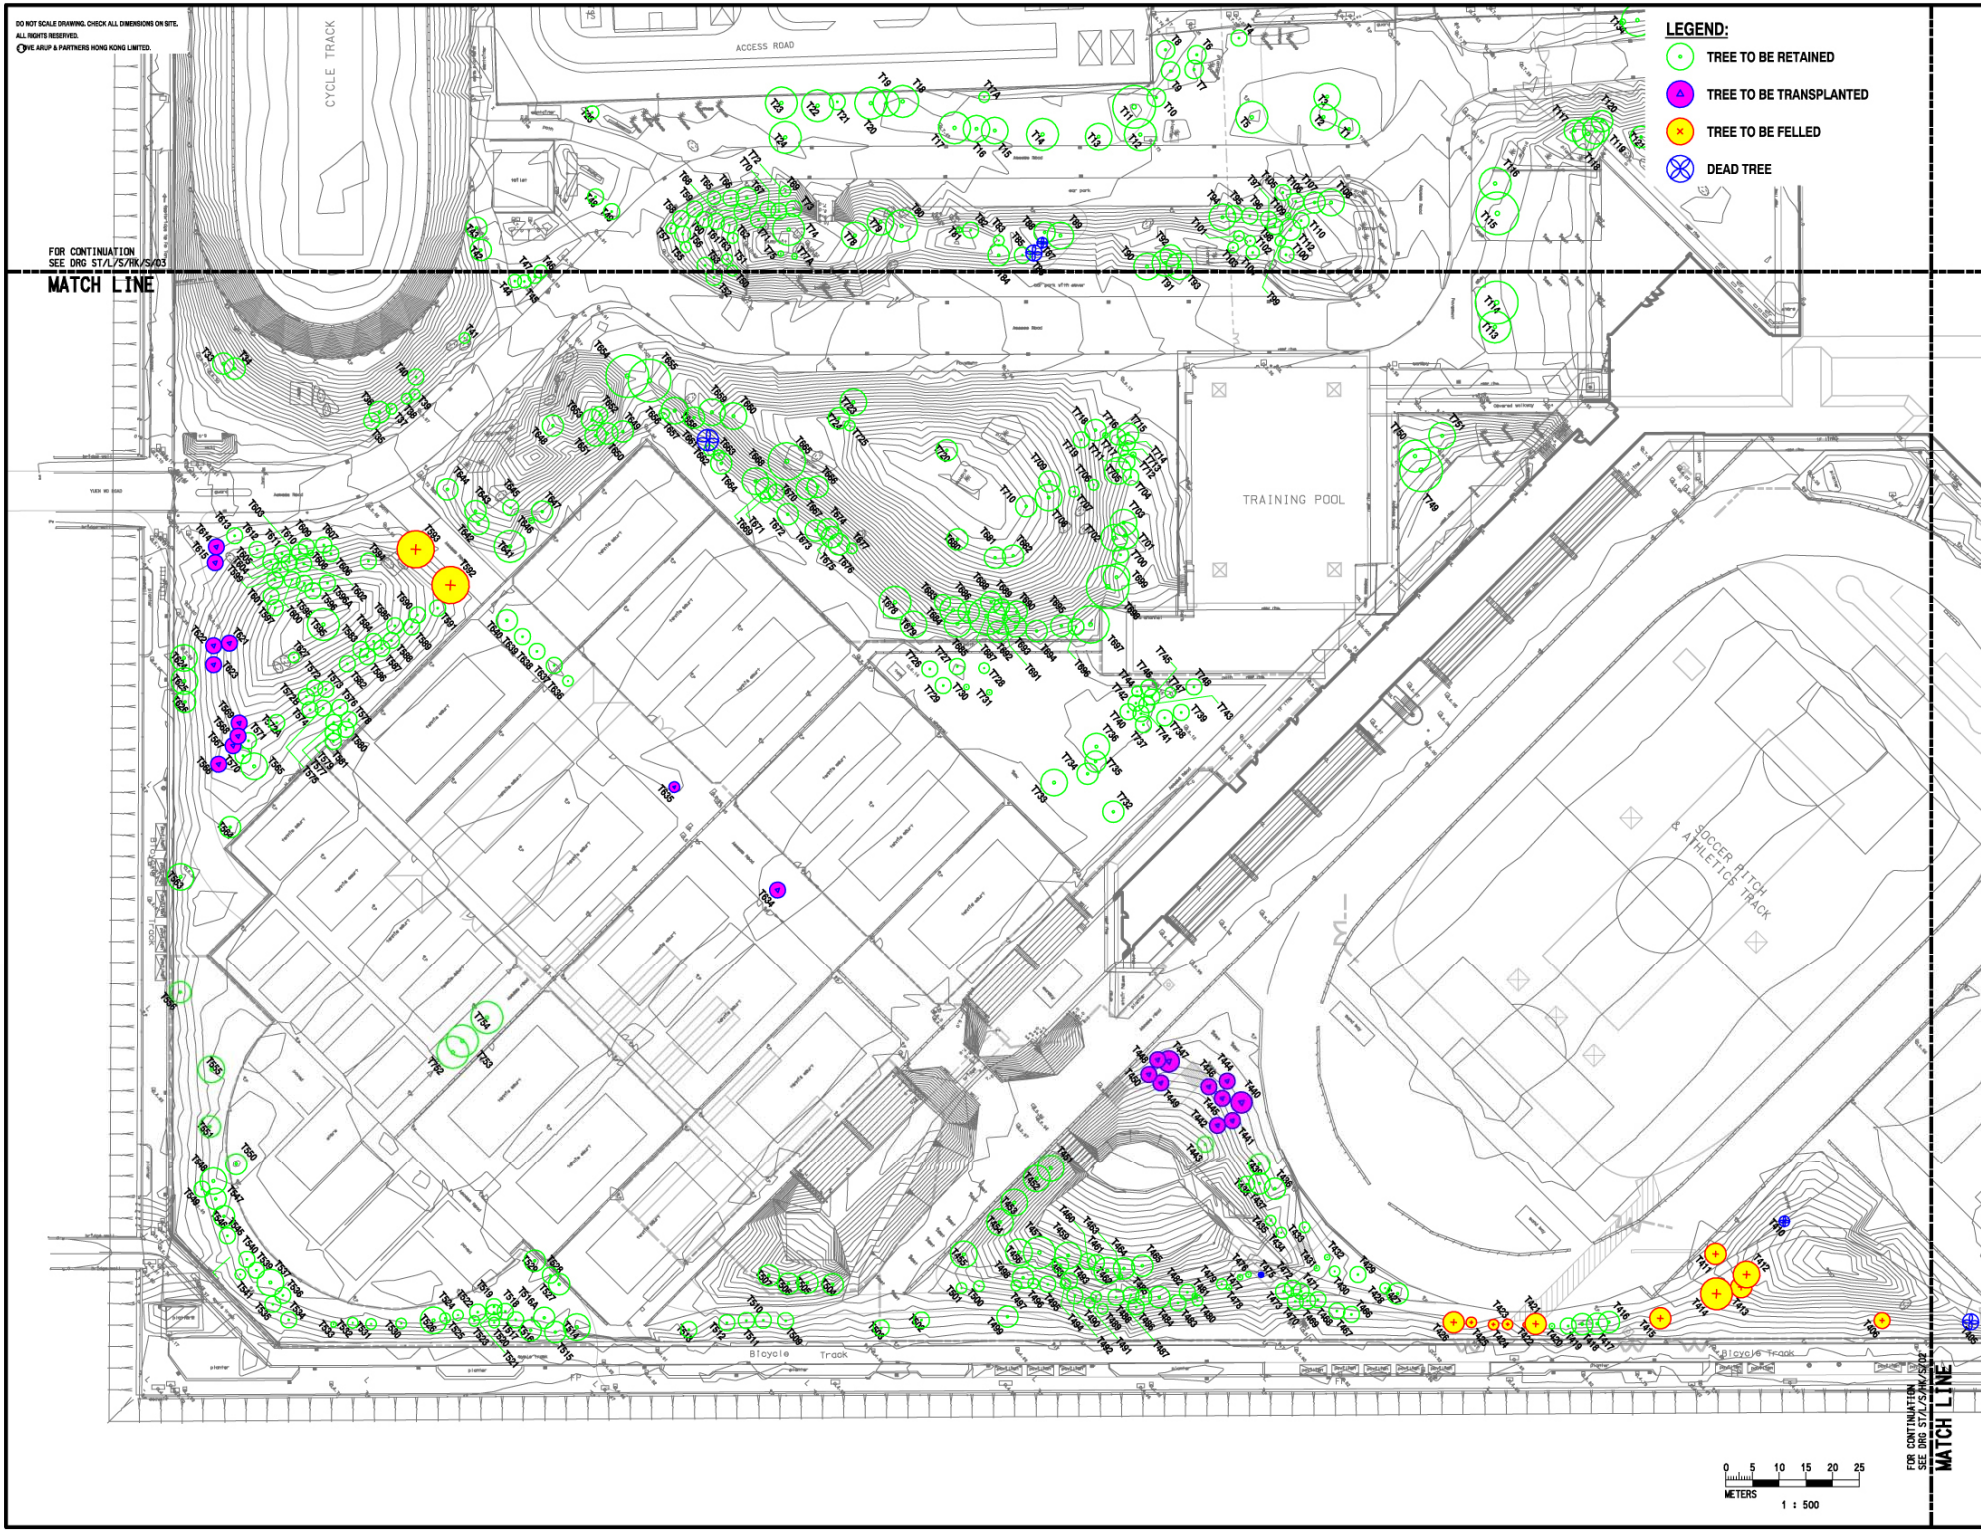

KEY PLAN

DISTRIBUTION CONTROL

THIS DRAWING REMAINS THE PROPERTY OF THE AUTHORING CONSULTANT EXCEPT AS PROVIDED IN THE CONDITIONS OF ISSUE, IT SHALL NOT BE COPIED IN WHOLE OR IN PART NOR RE-ISSUED, IN ANY FORM TO ANY OTHER PARTY WITHOUT THE WRITTEN APPROVAL OF AUTHORING CONSULTANT

ALL DIMENSIONS TO BE CHECKED ON SITE PRIOR TO COMMENCEMENT OF WORK
FIGURED DIMENSIONS TO BE TAKEN IN PREFERENCE TO SCALING
ANY DISCREPANCY BETWEEN EXISTING BUILDING AND PLANS TO BE BROUGHT TO THE IMMEDIATE ATTENTION OF THE ARCHITECT

REVISIONS

REV AMDT	REVISION DESCRIPTION	DATE

香港賽馬會
The Hong Kong Jockey Club

Lead Architects
T.C & Co.
TIMOTHY COURT & COMPANY ARCHITECTS
Red Cow Inn
Illawarra Hwy, Sutton Forest,
NSW, Australia, 2577
mail@timothycourt.com.au
t +61 2 4868 1922
f +61 2 4868 2301

Consulting Engineers
ARUP
Ove Arup & Partners Hong Kong Ltd
Level 5, Festival Walk, 80 Tat Chee Avenue
Kowloon Tong,
Kowloon, Hong Kong
Project@ARUP.COM
t +852 2528 3031
f +852 2865 6403

Documentation Architect
RLP
Ronald Lu & Partners (HK) Ltd
20nd Floor, Wu Chong House
213 Queens Road East
Wanchai, Hong Kong
RHWK1@rlphk.com
t +852 2891 2218
f +852 2833 6264

Landscape Architect
ACLA
ACLA Limited
17F Guangdong Investment Tower
148 Connaught Road, Central
Sheung Wan, Hong Kong
Johannes.Kyle@acla.com.hk
t +852 3965 3613
f +852 2832 2118

Quantity Surveyors
Levett & Bailey
Levett & Bailey Quantity Surveyors Limited
20th Floor Eastern Central Plaza
3 Yiu Hing Road
Shaukeiwan, Hong Kong
lb-dymplestem@levettandbailey.com
t +852 2823 1823
f +852 3101 2048

PROJECT
2008 OLYMPIC EQUESTRIAN VENUES

PACKAGE

SITE
HONG KONG SPORTS INSTITUTE

TITLE
TREE SURVEY PLAN
(SHEET 1 OF 4)

DWG NO. ST/L/S/HK/218a
REV.

PROJECT NO	SCALES	1 : 500 @ A1 1 : 1000 @ A3
PLOT DATE 13DEC2005	DRAWN BY CADD	
CHECKED MWL	VERIFIED JSP	

SFILES
16:52:43

24469_ST_CSGNSF01.dgn