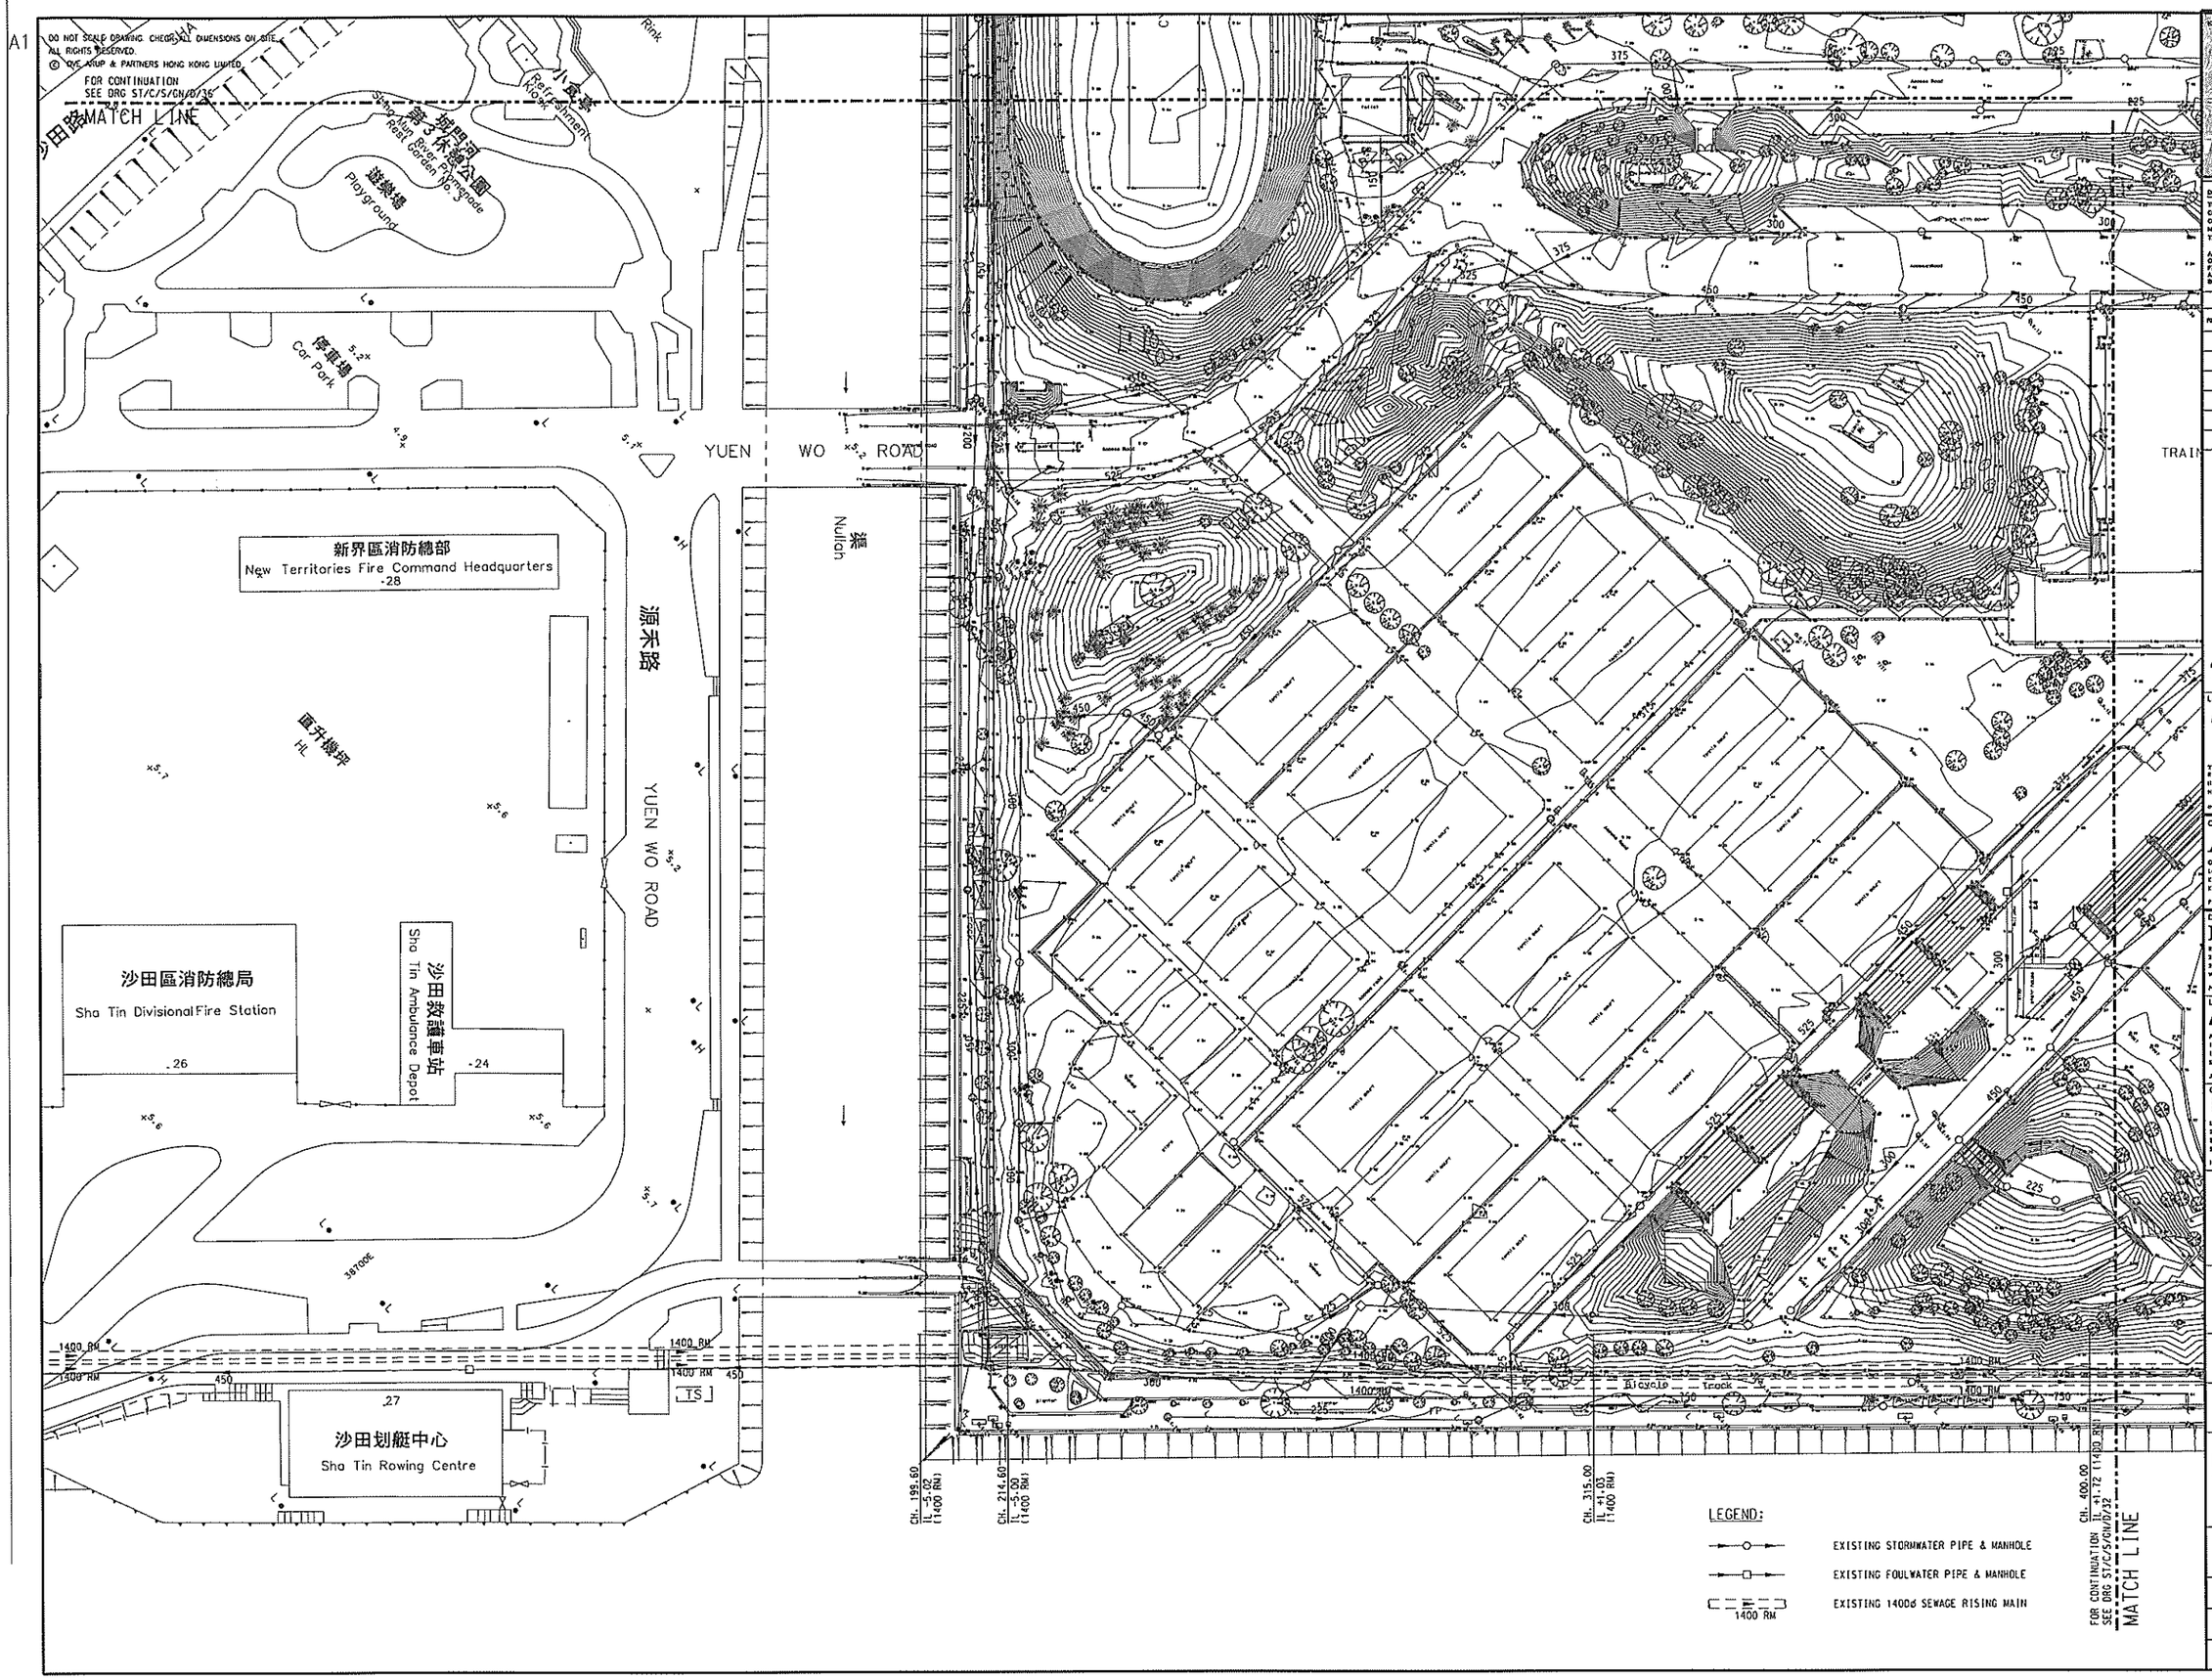

6	7	8	9	10	11
1	2	3	4	5	12

DISTRIBUTION CONTROL

THIS DRAWING REMAINS THE PROPERTY OF THE AUTHORING CONSULTANT EXCEPT AS PROVIDED IN THE CONDITIONS OF ISSUE. IT SHALL NOT BE COPIED IN WHOLE OR IN PART NOR RE-ISSUED, IN ANY FORM TO ANY OTHER PARTY WITHOUT THE WRITTEN APPROVAL OF AUTHORING CONSULTANT

ALL DIMENSIONS TO BE CHECKED ON SITE PRIOR TO COMMENCEMENT OF WORKS
FIGURED DIMENSIONS TO BE TAKEN IN PREFERENCE TO SCALING ANY DISCREPANCY BETWEEN EXISTING BUILDING AND PLANS TO BE BOUGHT TO THE IMMEDIATE ATTENTION OF THE ARCHITECT

REVISIONS

REV AMDT	REVISION DESCRIPTION	DATE

香港賽馬會
The Hong Kong Jockey Club

Lead Architects
TC & Co.
TIMOTHY COURT & COMPANY ARCHITECTS
Red Cow Inn
Illawarra Hwy, Sutton Forest,
NSW, Australia, 2577
mail@timothycourt.com.au
t +61 3 4866 1833
f +61 3 4866 2301

Consulting Engineers
ARUP
Ove Arup & Partners Hong Kong Ltd
Level 5, Festival Walk, 80 Tat Chee Avenue
Kowloon Tong,
Kowloon, Hong Kong
Project@ARUP.COM
t +852 2828 5031
f +852 2845 6493

Documentation Architect
RLP
Ronald Lu & Partners (HK) Ltd
22nd Floor, Wu Chung House
213 Queen's Road East
Wanchai, Hong Kong
Jhkm1@rlphk.com
t +852 2891 2218
f +852 2833 6294

Landscape Architect
ACLA
ACLA Limited
1/7 Guangdong Investment Tower
148 Connaught Road, Central
Sheung Wan, Hong Kong
Johannes.kplas@acla.com.hk
t +852 2872 3733
f +852 2833 3110

Quantity Surveyors
Levett & Bailey
Levett & Bailey Quantity Surveyors Limited
20th Floor Eastern Central Plaza
3 Yiu King Road
Shaukeiwan, Hong Kong
lb-dympicsteam@levettandbailey.com
t +852 2823 1833
f +852 3101 2848

PROJECT
2008 OLYMPIC EQUESTRIAN VENUES

PACKAGE

SITE

TITLE
EXISTING DRAINAGE AND SEWERAGE LAYOUT

SHEET 1

DWG NO. ST/C/S/GN/D/31 REV.

PROJECT NO	SCALES	
24469	1 : 500 @ A1 1 : 1000 @ A3	
PLOT DATE 25OCT2005	DRAWN BY A_LAU	
CHECKED SGB	VERIFIED	

24469_STCSGND31.DGN