A1

DO NOT SCALE DRAWING. CHECK ALL DIMENSIONS ON SITE.
ALL RIGHTS RESERVED.
© OVE ARUP & PARTNERS HONG KONG LIMITED

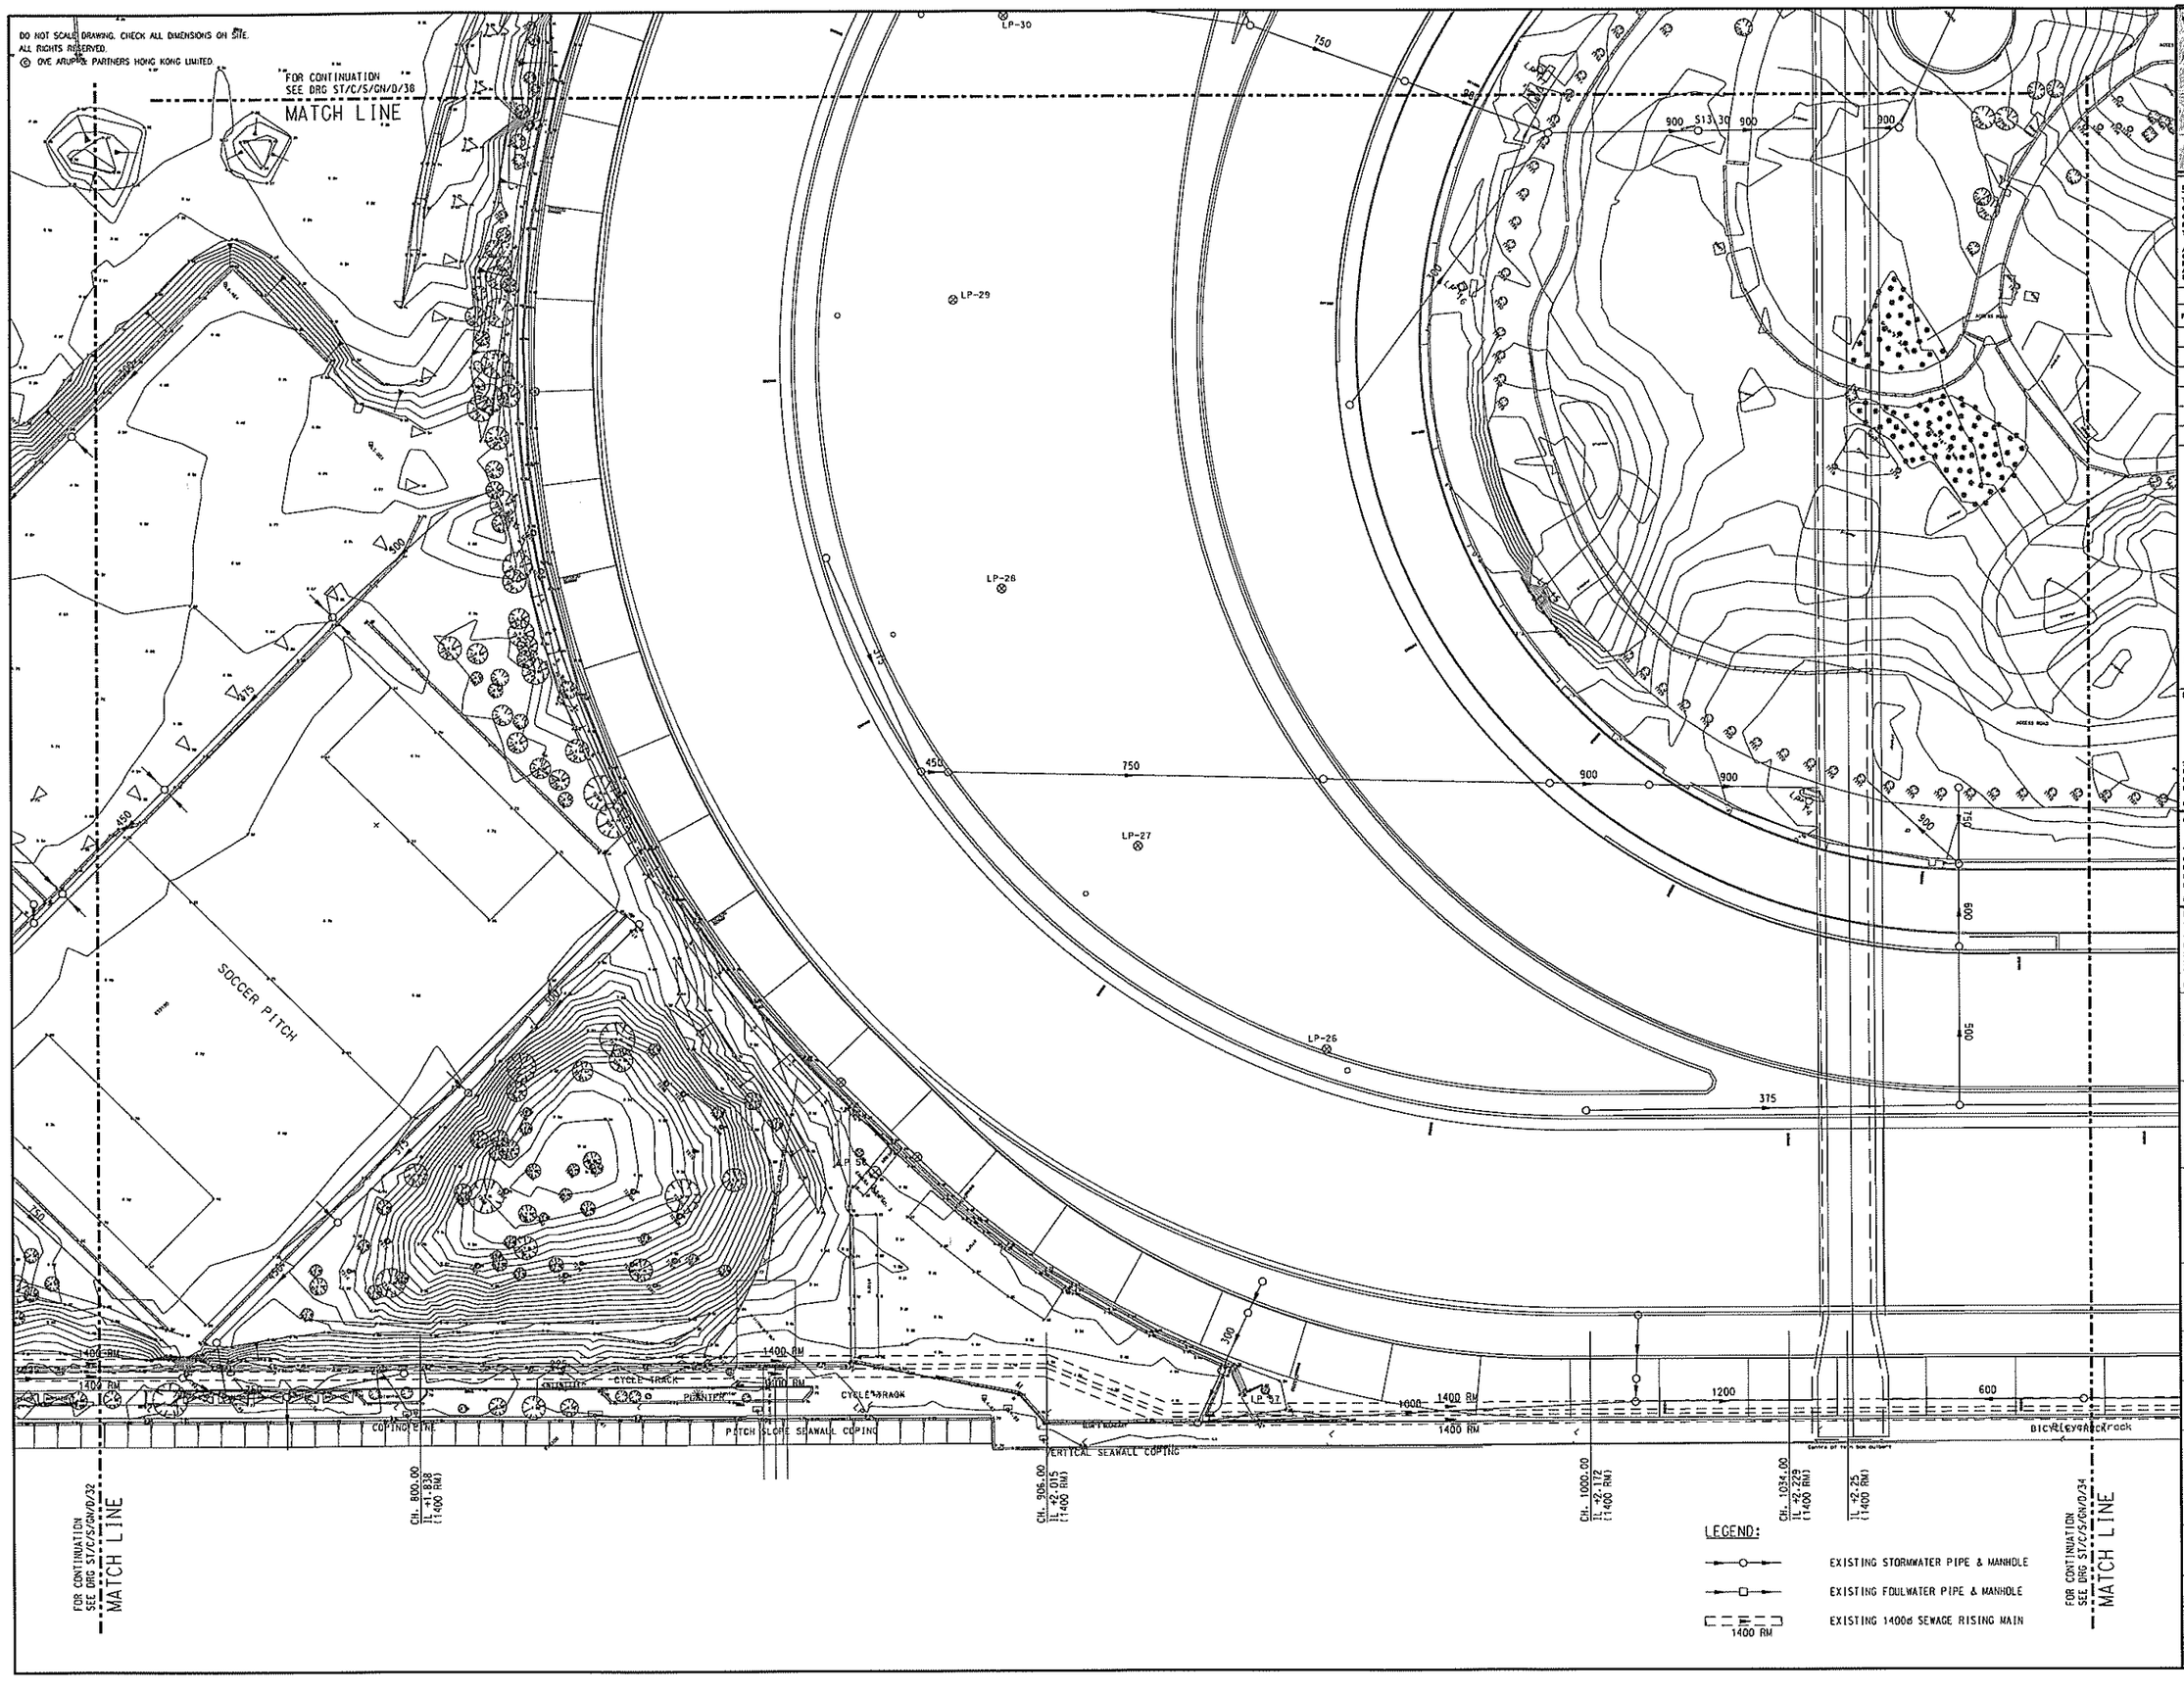

LEGEND:

- EXISTING STORMWATER PIPE & MANHOLE
- EXISTING FOULWATER PIPE & MANHOLE
- EXISTING 1400ø SEWAGE RISING MAIN (1400 RM)

KEY PLAN

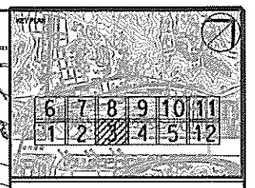

DISTRIBUTION CONTROL
THIS DRAWING REMAINS THE PROPERTY OF THE AUTHORING CONSULTANT EXCEPT AS PROVIDED IN THE CONDITIONS OF ISSUE. IT SHALL NOT BE COPIED IN WHOLE OR IN PART NOR RE-ISSUED, IN ANY FORM TO ANY OTHER PARTY WITHOUT THE WRITTEN APPROVAL OF AUTHORING CONSULTANT

ALL DIMENSIONS TO BE CHECKED ON SITE PRIOR TO COMMENCEMENT OF WORKS
FIGURED DIMENSIONS TO BE TAKEN IN PREFERENCE TO SCALING
ANY DISCREPANCY BETWEEN EXISTING BUILDING AND PLANS TO BE BROUGHT TO THE IMMEDIATE ATTENTION OF THE ARCHITECT

REVISIONS

REV. AMDT.	REVISION DESCRIPTION	DATE

香港賽馬會
The Hong Kong Jockey Club

Lead Architects
T.C & Co.
TIMOTHY COURT & COMPANY ARCHITECTS
Red Cow Inn
Illawarra Hwy, Sutton Forest,
NSW, Australia, 2577
T +61 2 4868 1839
F +61 2 4868 2301
mail@timothycourt.com.au

Consulting Engineers
ARUP
Ove Arup & Partners Hong Kong Ltd
Level 5, Festival Walk, 80 Tat Chee Avenue
Kowloon Tong,
Kowloon, Hong Kong
T +852 2528 9501
F +852 2868 4892
Project@AAEEP.COM

Documentation Architect
RLP
Ronald Lu & Partners (HK) Ltd
32nd Floor, Wu Chung House
213 Queens Road East
Wanchai, Hong Kong
T +852 2591 2318
F +852 2833 4394
PMAK1@rlphk.com

Landscape Architect
ACLA
ACLA Limited
17F Guangdong Investment Tower
148 Connaught Road, Central
Sheung Wan, Hong Kong
T +852 2575 9733
F +852 2850 5110
Johannes.Bjelke@acla.com.hk

Quantity Surveyors
Levett & Bailey
Levett & Bailey Quantity Surveyors Limited
20th Floor Bolton Central Plaza
3 Yiu Wing Road
Shatukwan, Hong Kong
T +852 2525 1923
F +852 2161 2248
lb-olympicteam@levettandbailey.com

PROJECT
2008 OLYMPIC EQUESTRIAN VENUES

PACKAGE

SITE

TITLE
EXISTING DRAINAGE AND SEWERAGE LAYOUT
SHEET 3

DWG NO. ST/C/S/GN/D/33 REV.

PROJECT NO	SCALES
24469	1 : 500 @ A1 1 : 1000 @ A3
PLOT DATE: 250CT2005	DRAWN BY: A_LAU
CHECKED: SGB	VERIFIED

24469_STCSGND33.DGN