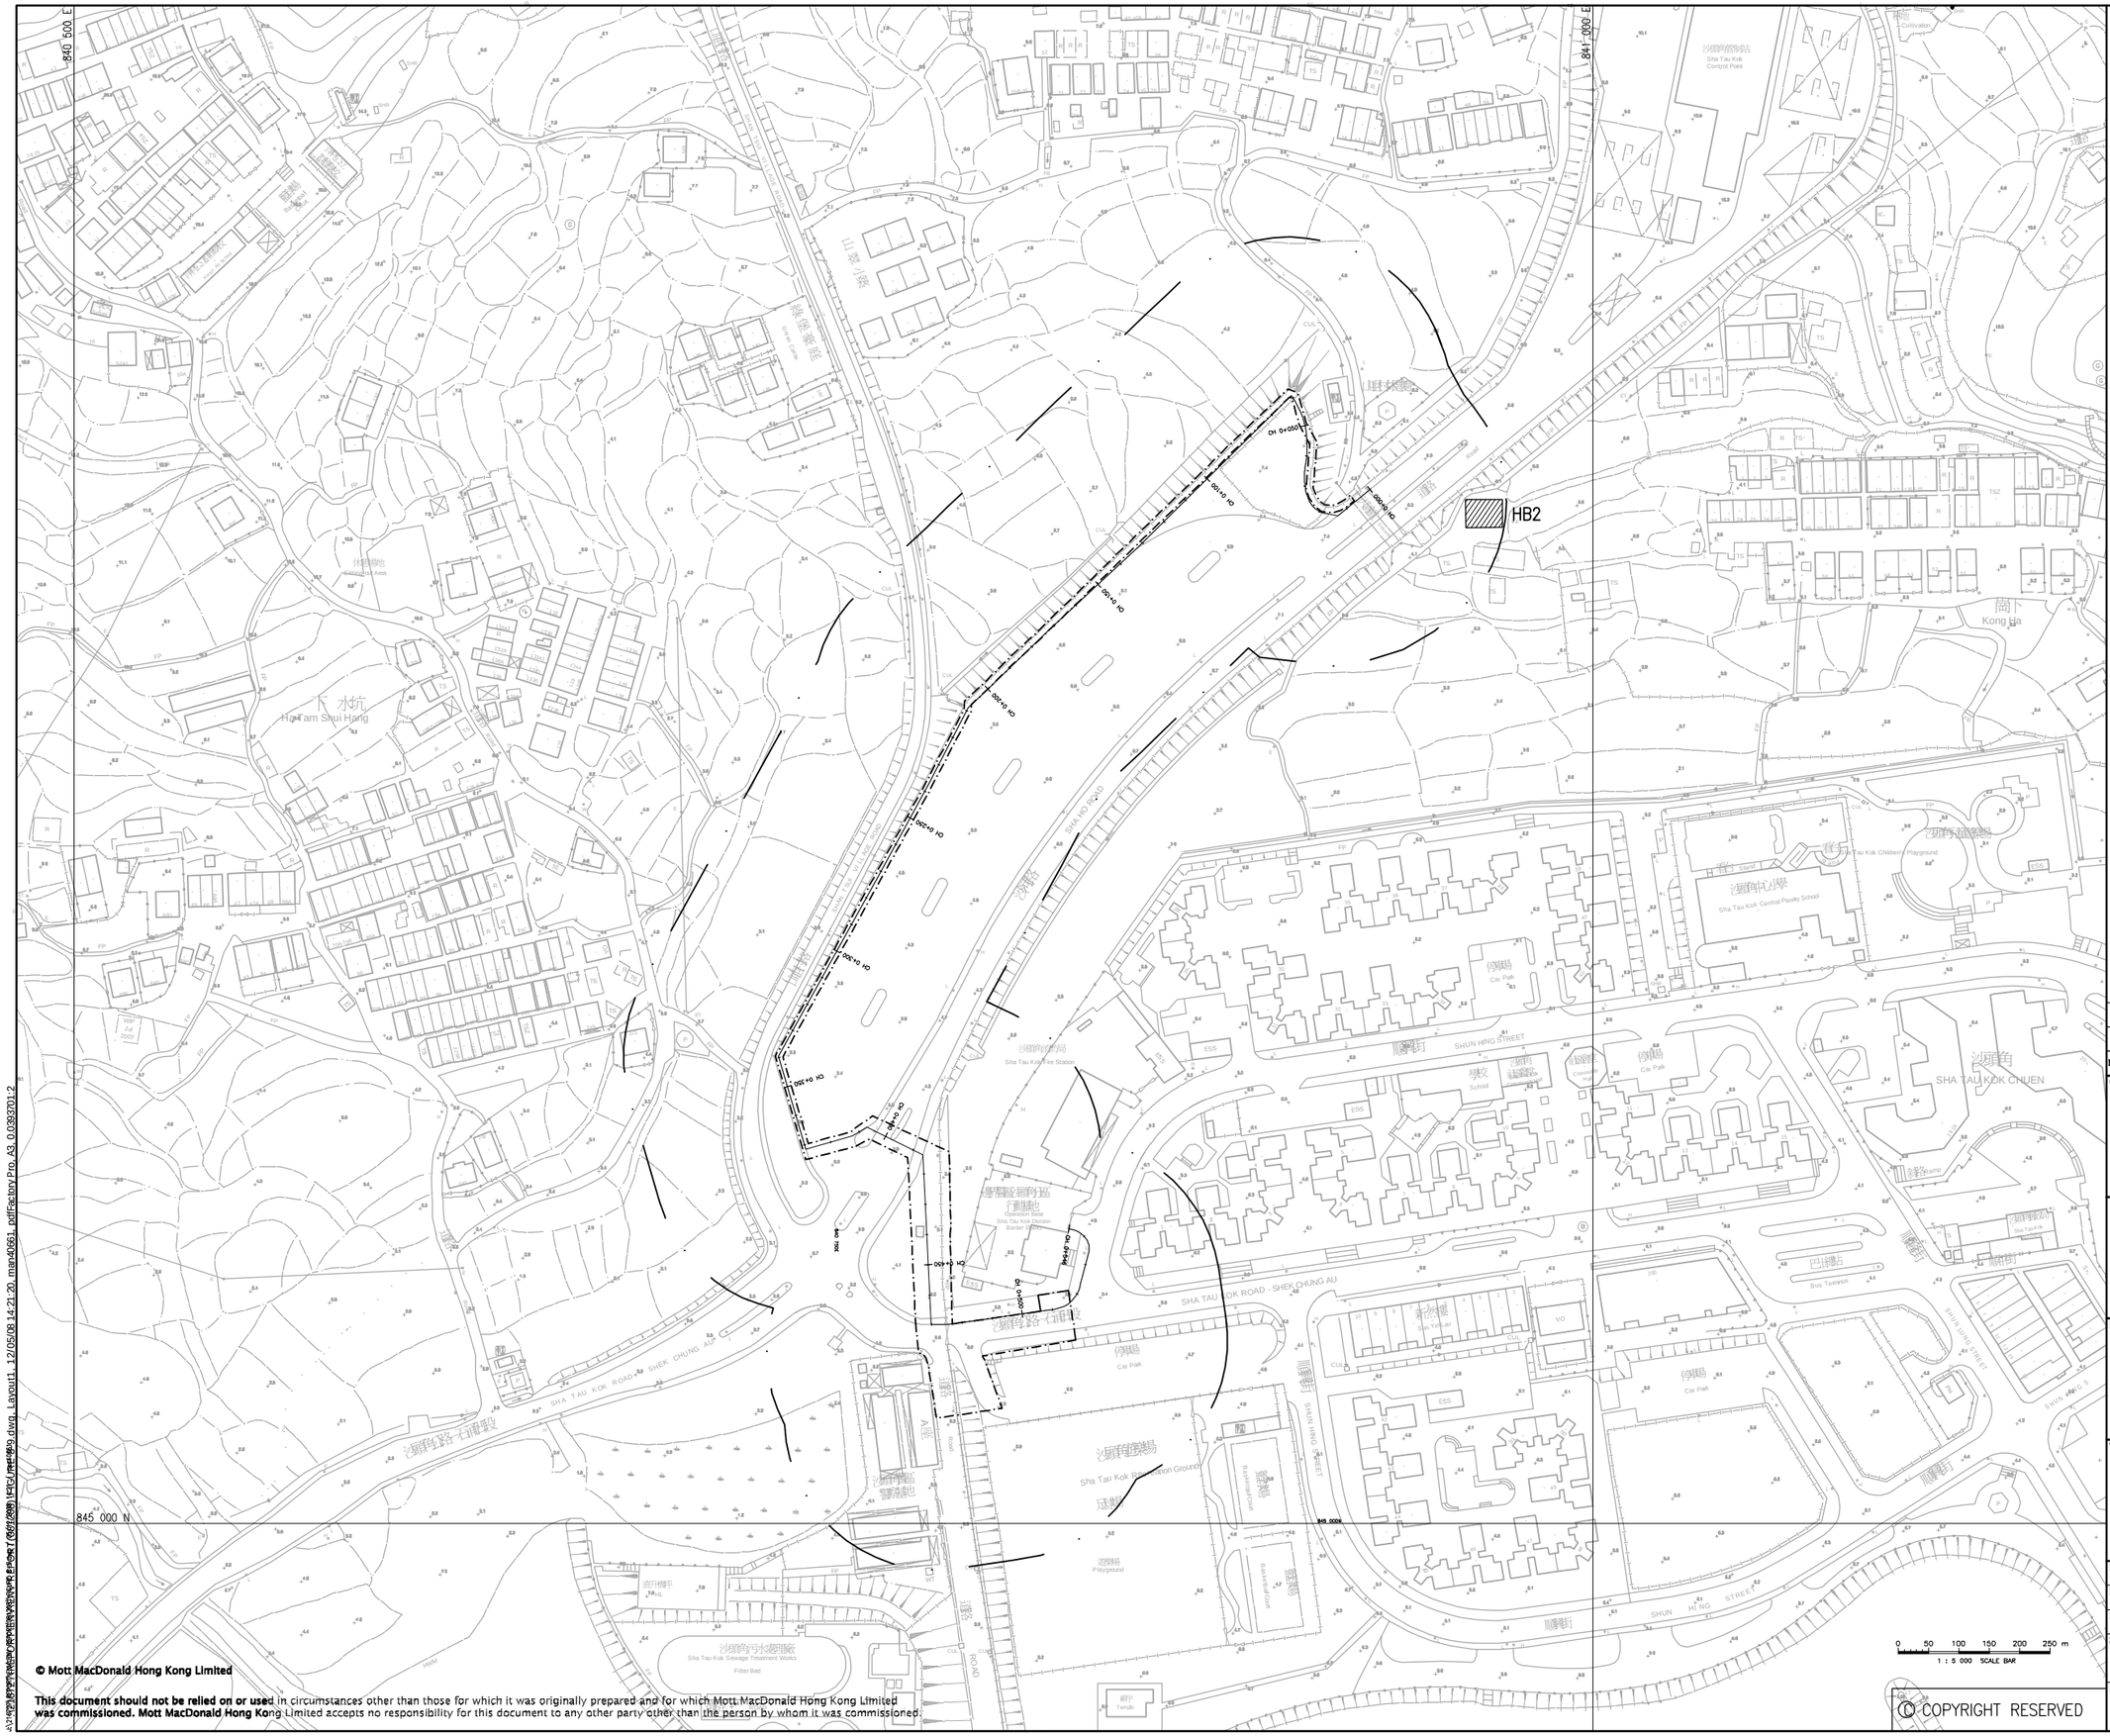

LEGEND :

50m ASSESSMENT AREA

LOCATION OF BUILT HERITAGE

Rev	Date	Drawn	Description	Ch'k'd	App'd
P2	DEC 08	MING	FORMAL SUBMISSION	--	--
P1	JUL 08	LYK	ISSUE FOR COMMENT	--	--

Client

ARCHITECTURAL SERVICES DEPARTMENT

Mott MacDonald

Mott MacDonald Hong Kong Ltd
7th Floor
West Wing Office Building
New World Centre
20 Salisbury Road
Tsim Sha Tsui, Kowloon
Hong Kong

Tel 2828 5757
Fax 2827 1823
Web www.mottmac.com.hk

Project

CONSTRUCTION OF A SECONDARY BOUNDARY FENCE AND NEW SECTIONS OF PRIMARY BOUNDARY FENCE AND BOUNDARY PATROL ROAD

Title

LOCATIONS OF BF–HB4 NEAR KONG HA (SHA TAU KOK)

Designed	CWK		Eng.Chk.	WHK	
Drawn	LP		Coordination	WHK	
Dwg.Chk.	CWK		Approved	AFK	

Scale	Project	Status
1 : 1000@A1	216727	PRE
	CAD File J:\216727\REPORT\DM\ENV REPORT(081208)\FIGURE 8-9.dwg	

Drawing No. FIGURE 8.9 Rev P2

© COPYRIGHT RESERVED

© Mott MacDonald Hong Kong Limited

This document should not be relied on or used in circumstances other than those for which it was originally prepared and for which Mott MacDonald Hong Kong Limited was commissioned. Mott MacDonald Hong Kong Limited accepts no responsibility for this document to any other party other than the person by whom it was commissioned.