


DO NOT SCALE DRAWINGS, VERIFY ALL DIMENSIONS ON SITE

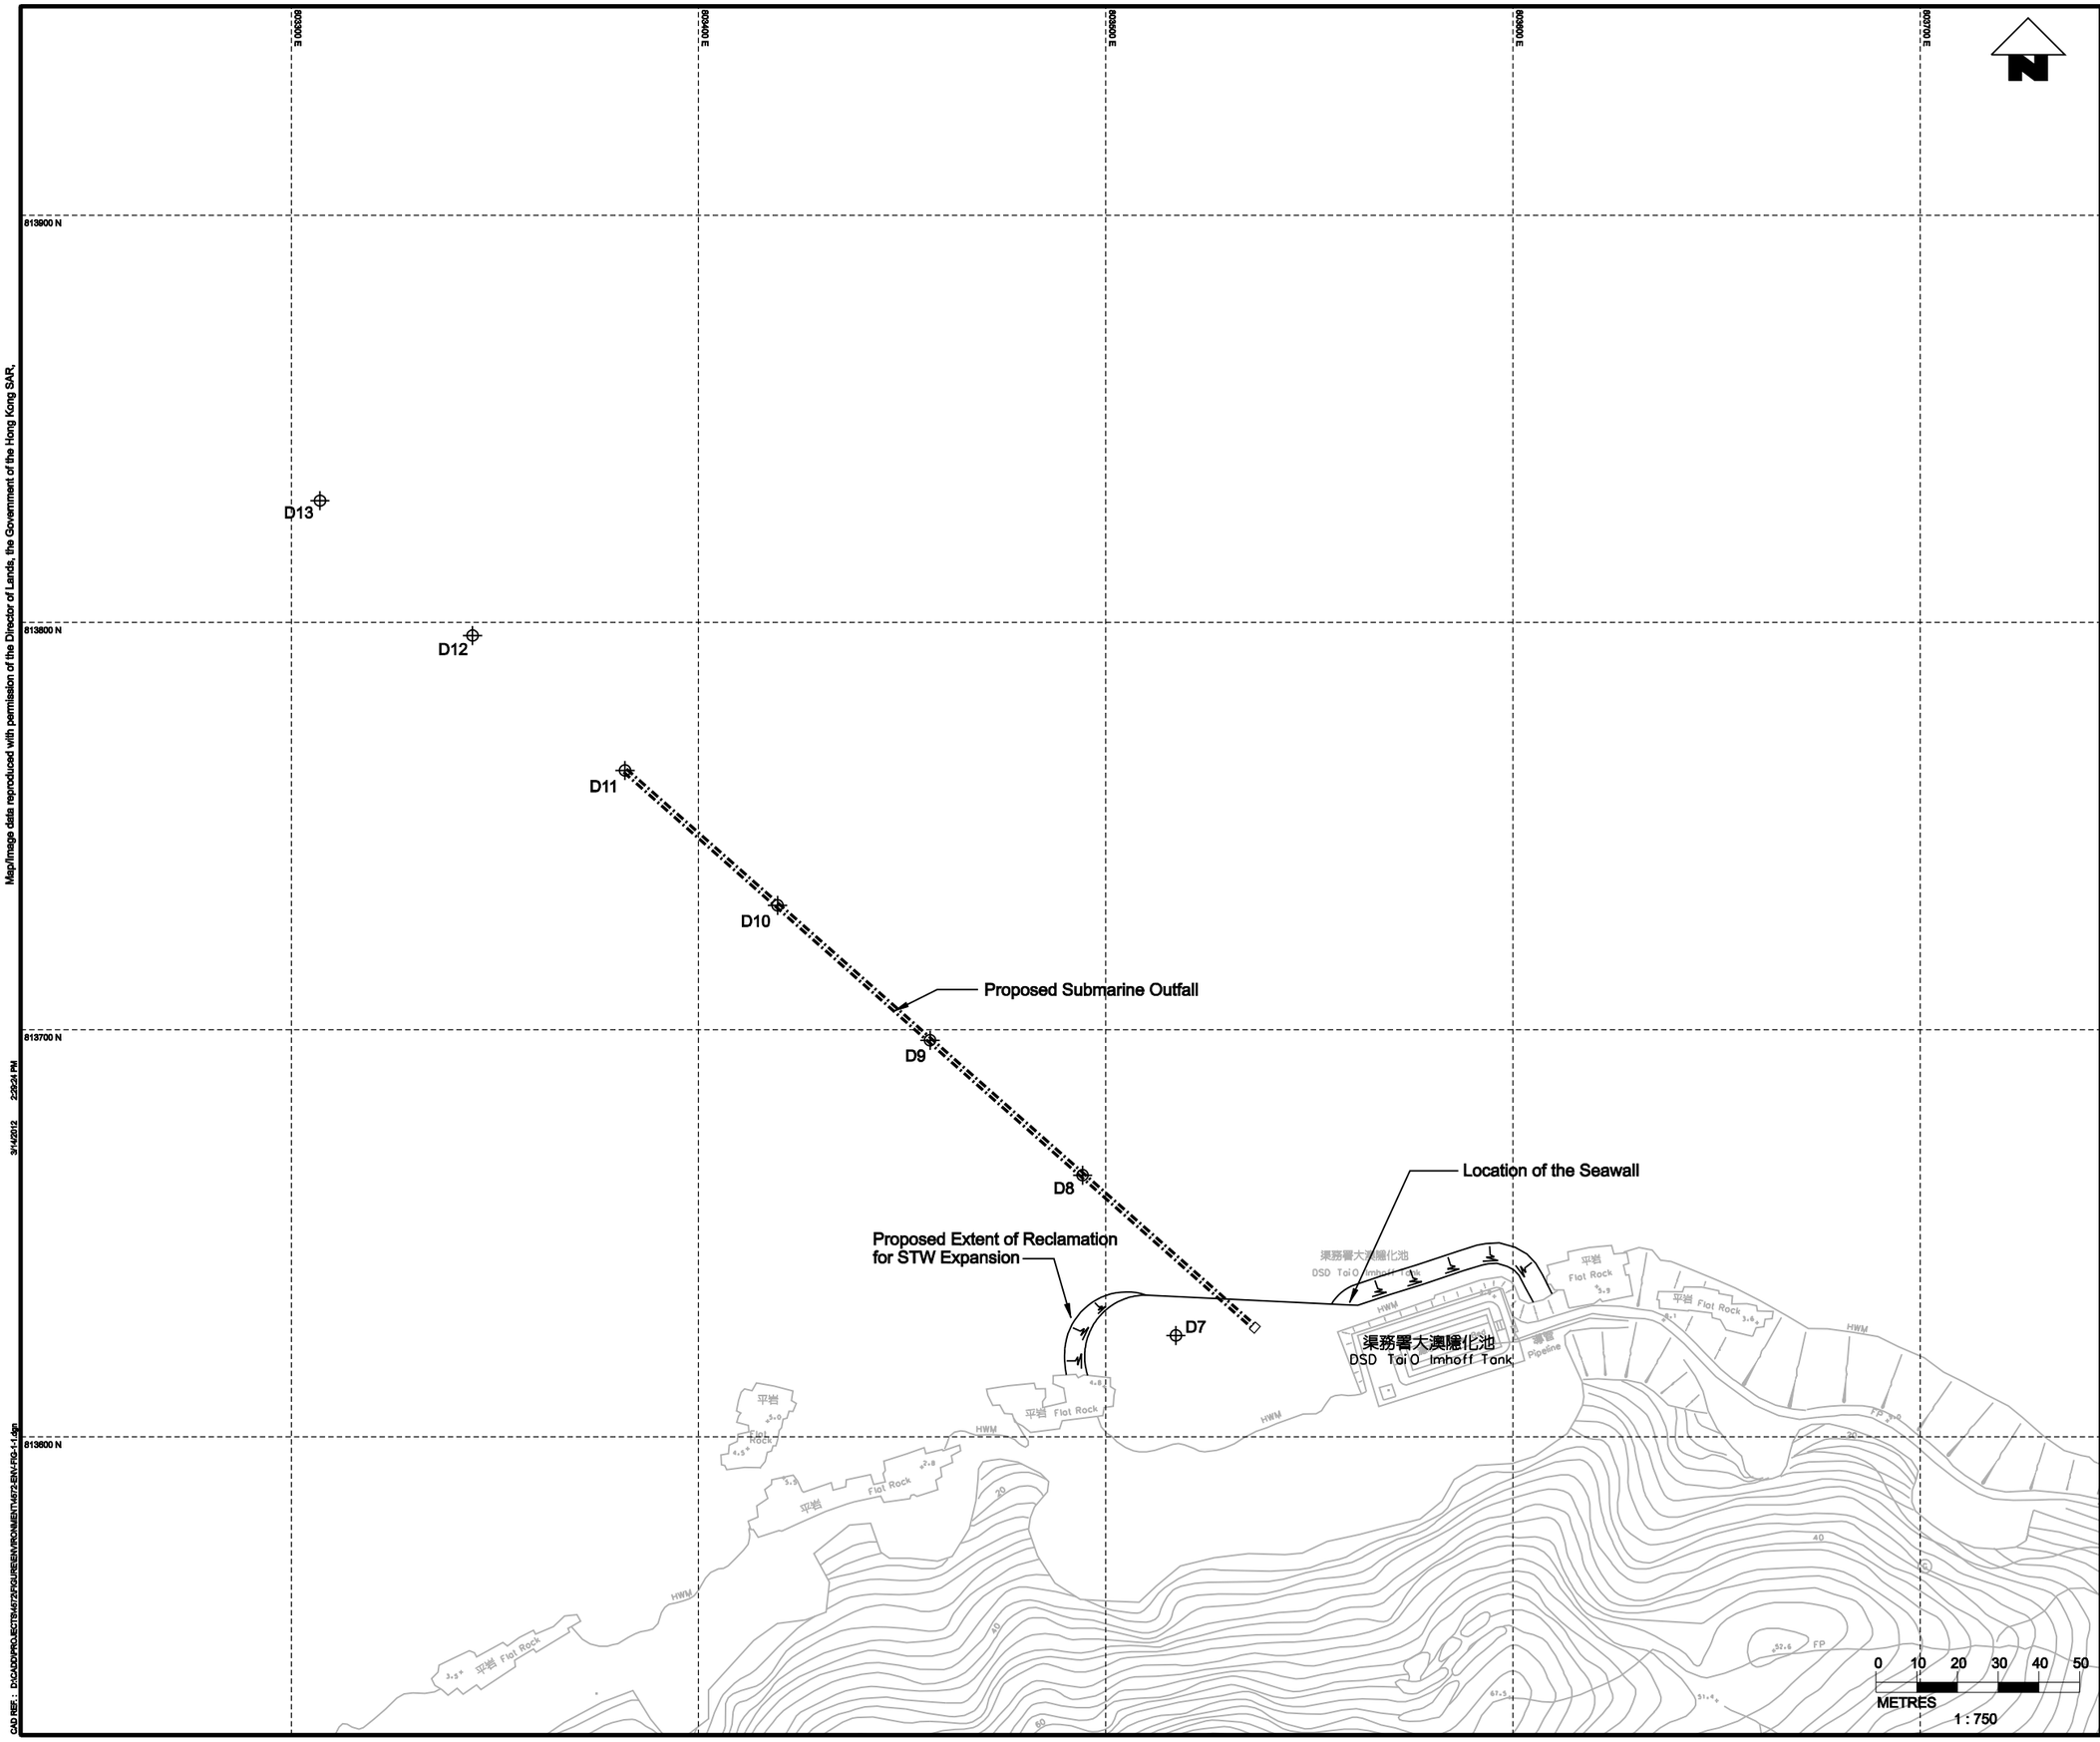


KEY PLAN SCALE : N.T.S.

## Notes :

1. The location of proposed marine drillhole and proposed trial pits are indicative only. The exact locations shall be determined on site and agreed by the Engineer.
2. For the size of trial pits, the size and depths of GI boreholes, and the size and depths of boreholes for sediment sampling, refer to the contract specification.

## Legend :

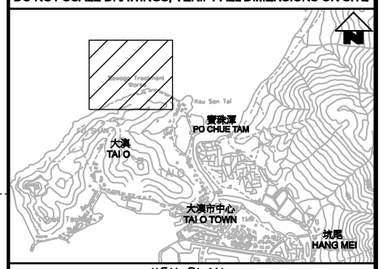Proposed Submarine Outfall

D7 Proposed Borehole for Sediment Sampling only

| Legend | No. | Description |
|---|---|---|
| D7 | 7 | Proposed Borehole for Sediment Sampling only |

| REV | DESCRIPTION | BY | DATE | CHK'D | AUTH |
|---|---|---|---|---|---|

渠務署
Drainage Services Department

顧問工程管理部
Consultants Management Division

ATKINS 阿特金斯顧問有限公司 Atkins China Ltd

SUPPORTED BY

PB PARSONS BRINCKERHOFF

A·LEAD ARCHITECTS LTD.

PROJECT

UPGRADING OF CHEUNG CHAU AND TAI O SEWAGE COLLECTION, TREATMENT AND DISPOSAL FACILITIES - DESIGN AND CONSTRUCTION

AGREEMENT NO. CE 15/2010 (DS)

TITLE

Proposed Submarine Outfall, Reclamation Area and Sediment Sampling Locations

STATUS REVIEW

| SCALE AT A1 | DESIGN | DRAWN | CHECKED | AUTHORISED |
|---|---|---|---|---|
| 1:750 | SO | AC | HKML | XY |
| | DATE MAR 2012 | DATE MAR 2012 | DATE MAR 2012 | DATE MAR 2012 |

DRAWING No. FIGURE 1.1

REVISION -

Map/Image data reproduced with permission of the Director of Lands, the Government of the Hong Kong SAR.

CAD REF.: D:\CADD\PROJECTS\4572\FIGURES\ENVIRONMENT\4572-ENV-FIG-1.1.dgn 3/14/2012 2:26:24 PM