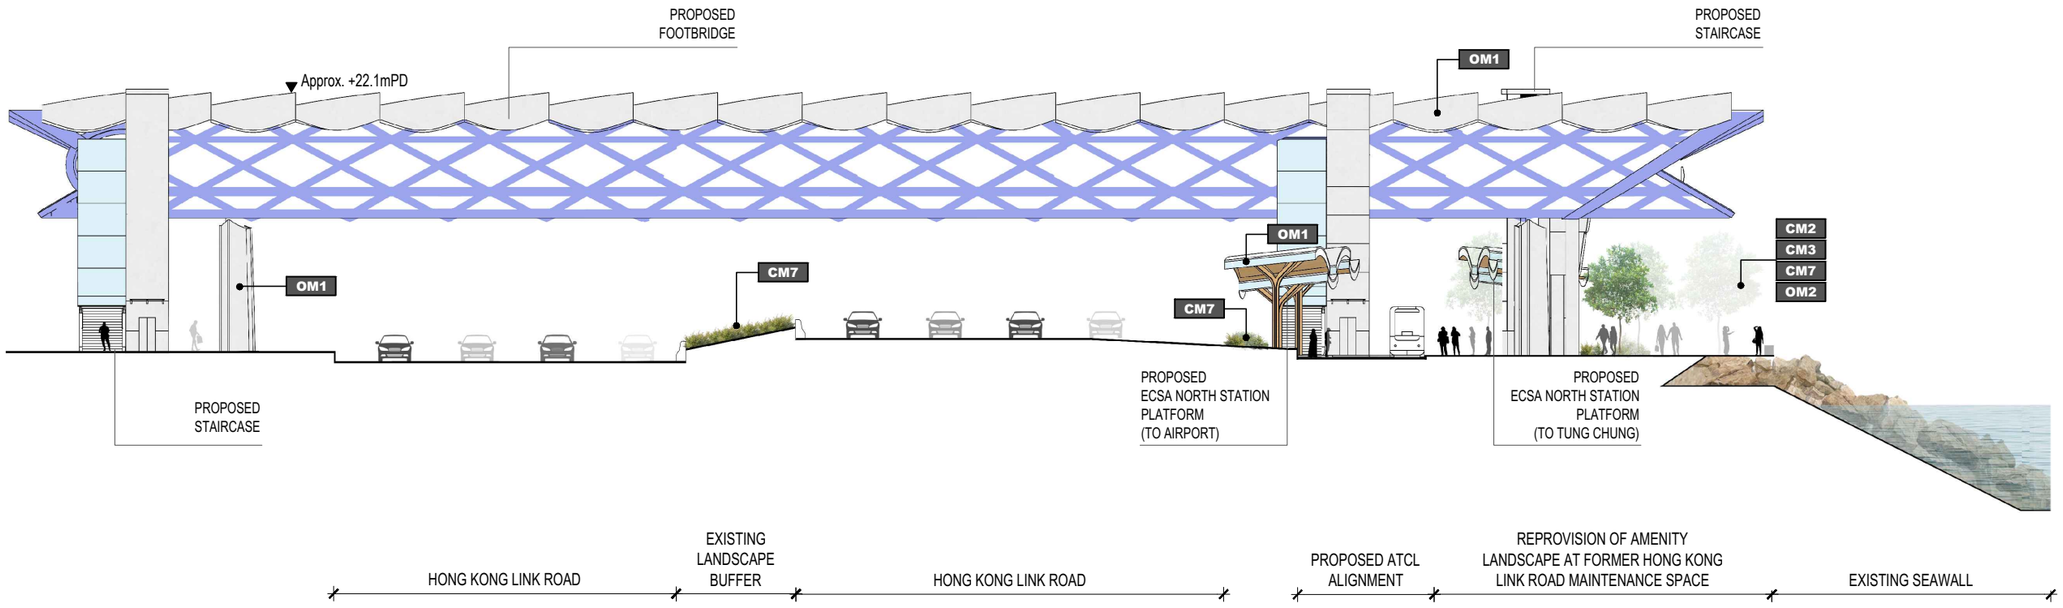

1 SECTION E-E

N.T.S.

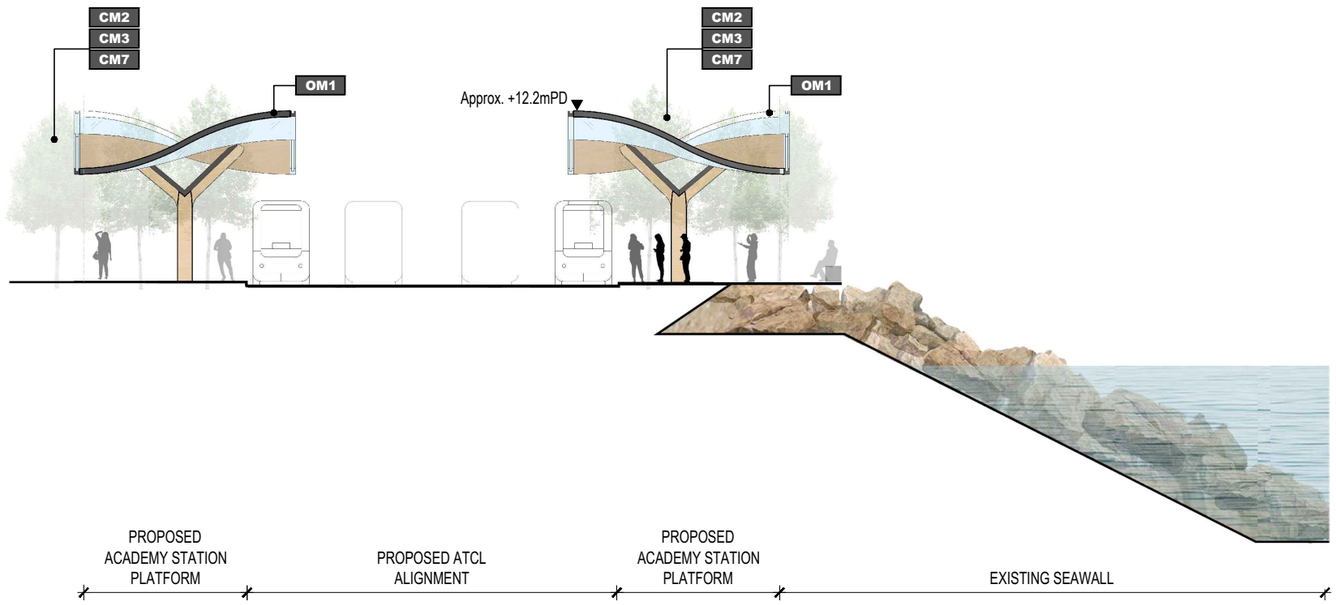

2 SECTION F-F

N.T.S.

Proposed Mitigation Measures

Construction Phase

CM1 Preservation of Existing Trees and Other Vegetation
CM2 Transplanting of Affected Trees
CM3 Compensatory Tree Planting
CM4 Control of Night-time Lighting Glare*
CM5 Erection of Decorative Screen Hoardings#
CM6 Management of Construction Activities and Facilities*
CM7 Reinstatement of Temporarily Disturbed Landscape Areas

Operational Phase

OM1 Aesthetically Pleasing Design of Aboveground / Above Sea Structures
OM2 Provision of Amenity Planting and Landscape Features

Note(s):

* Not Shown on Figure - Applicable Throughout Project Site & Works
\# Not Shown on Figure - Along Works Boundaries as Required

Remark(s):

- The drawing does not indicate precise number and locations of retained trees and compensatory trees.
- The precise number of trees to be retained, transplanted, removed and compensated shall be determined and agreed separately with government during the Tree Preservation and Removal Application process under DEVB TC(W) No. 4/2020.
- Landsacping features and forms of structures shown in the drawing are indicative only.

LEGEND

Rev	Date	Descriptions	Check

香港國際機場 HONG KONG INTERNATIONAL AIRPORT

HONG KONG INTERNATIONAL AIRPORT

Consultant

MEINHARDT in association with OTC ERM earthasia limited

Consultant's Signatures for Approval	Date
Design Supervisor	
Checkers	
Authorised Representative	

Key Plan

CONCEPTUAL SECTION ILLUSTRATING MITIGATION MEASURE (3 of 3)

Drawing No.

FIGURE 10.12c

Originator	Location	Discipline	Typo	Dwg Sequence No.

Status	Scale	Rev
Design	N.T.S.	

P:\2022\11122\C-SUBMISSION\C3-LVIA\0_CAD\Conceptual Section.dwg