ISO A1 594mm x 841mm

Approved:

Checked:

Designer:

Project Management Initials:

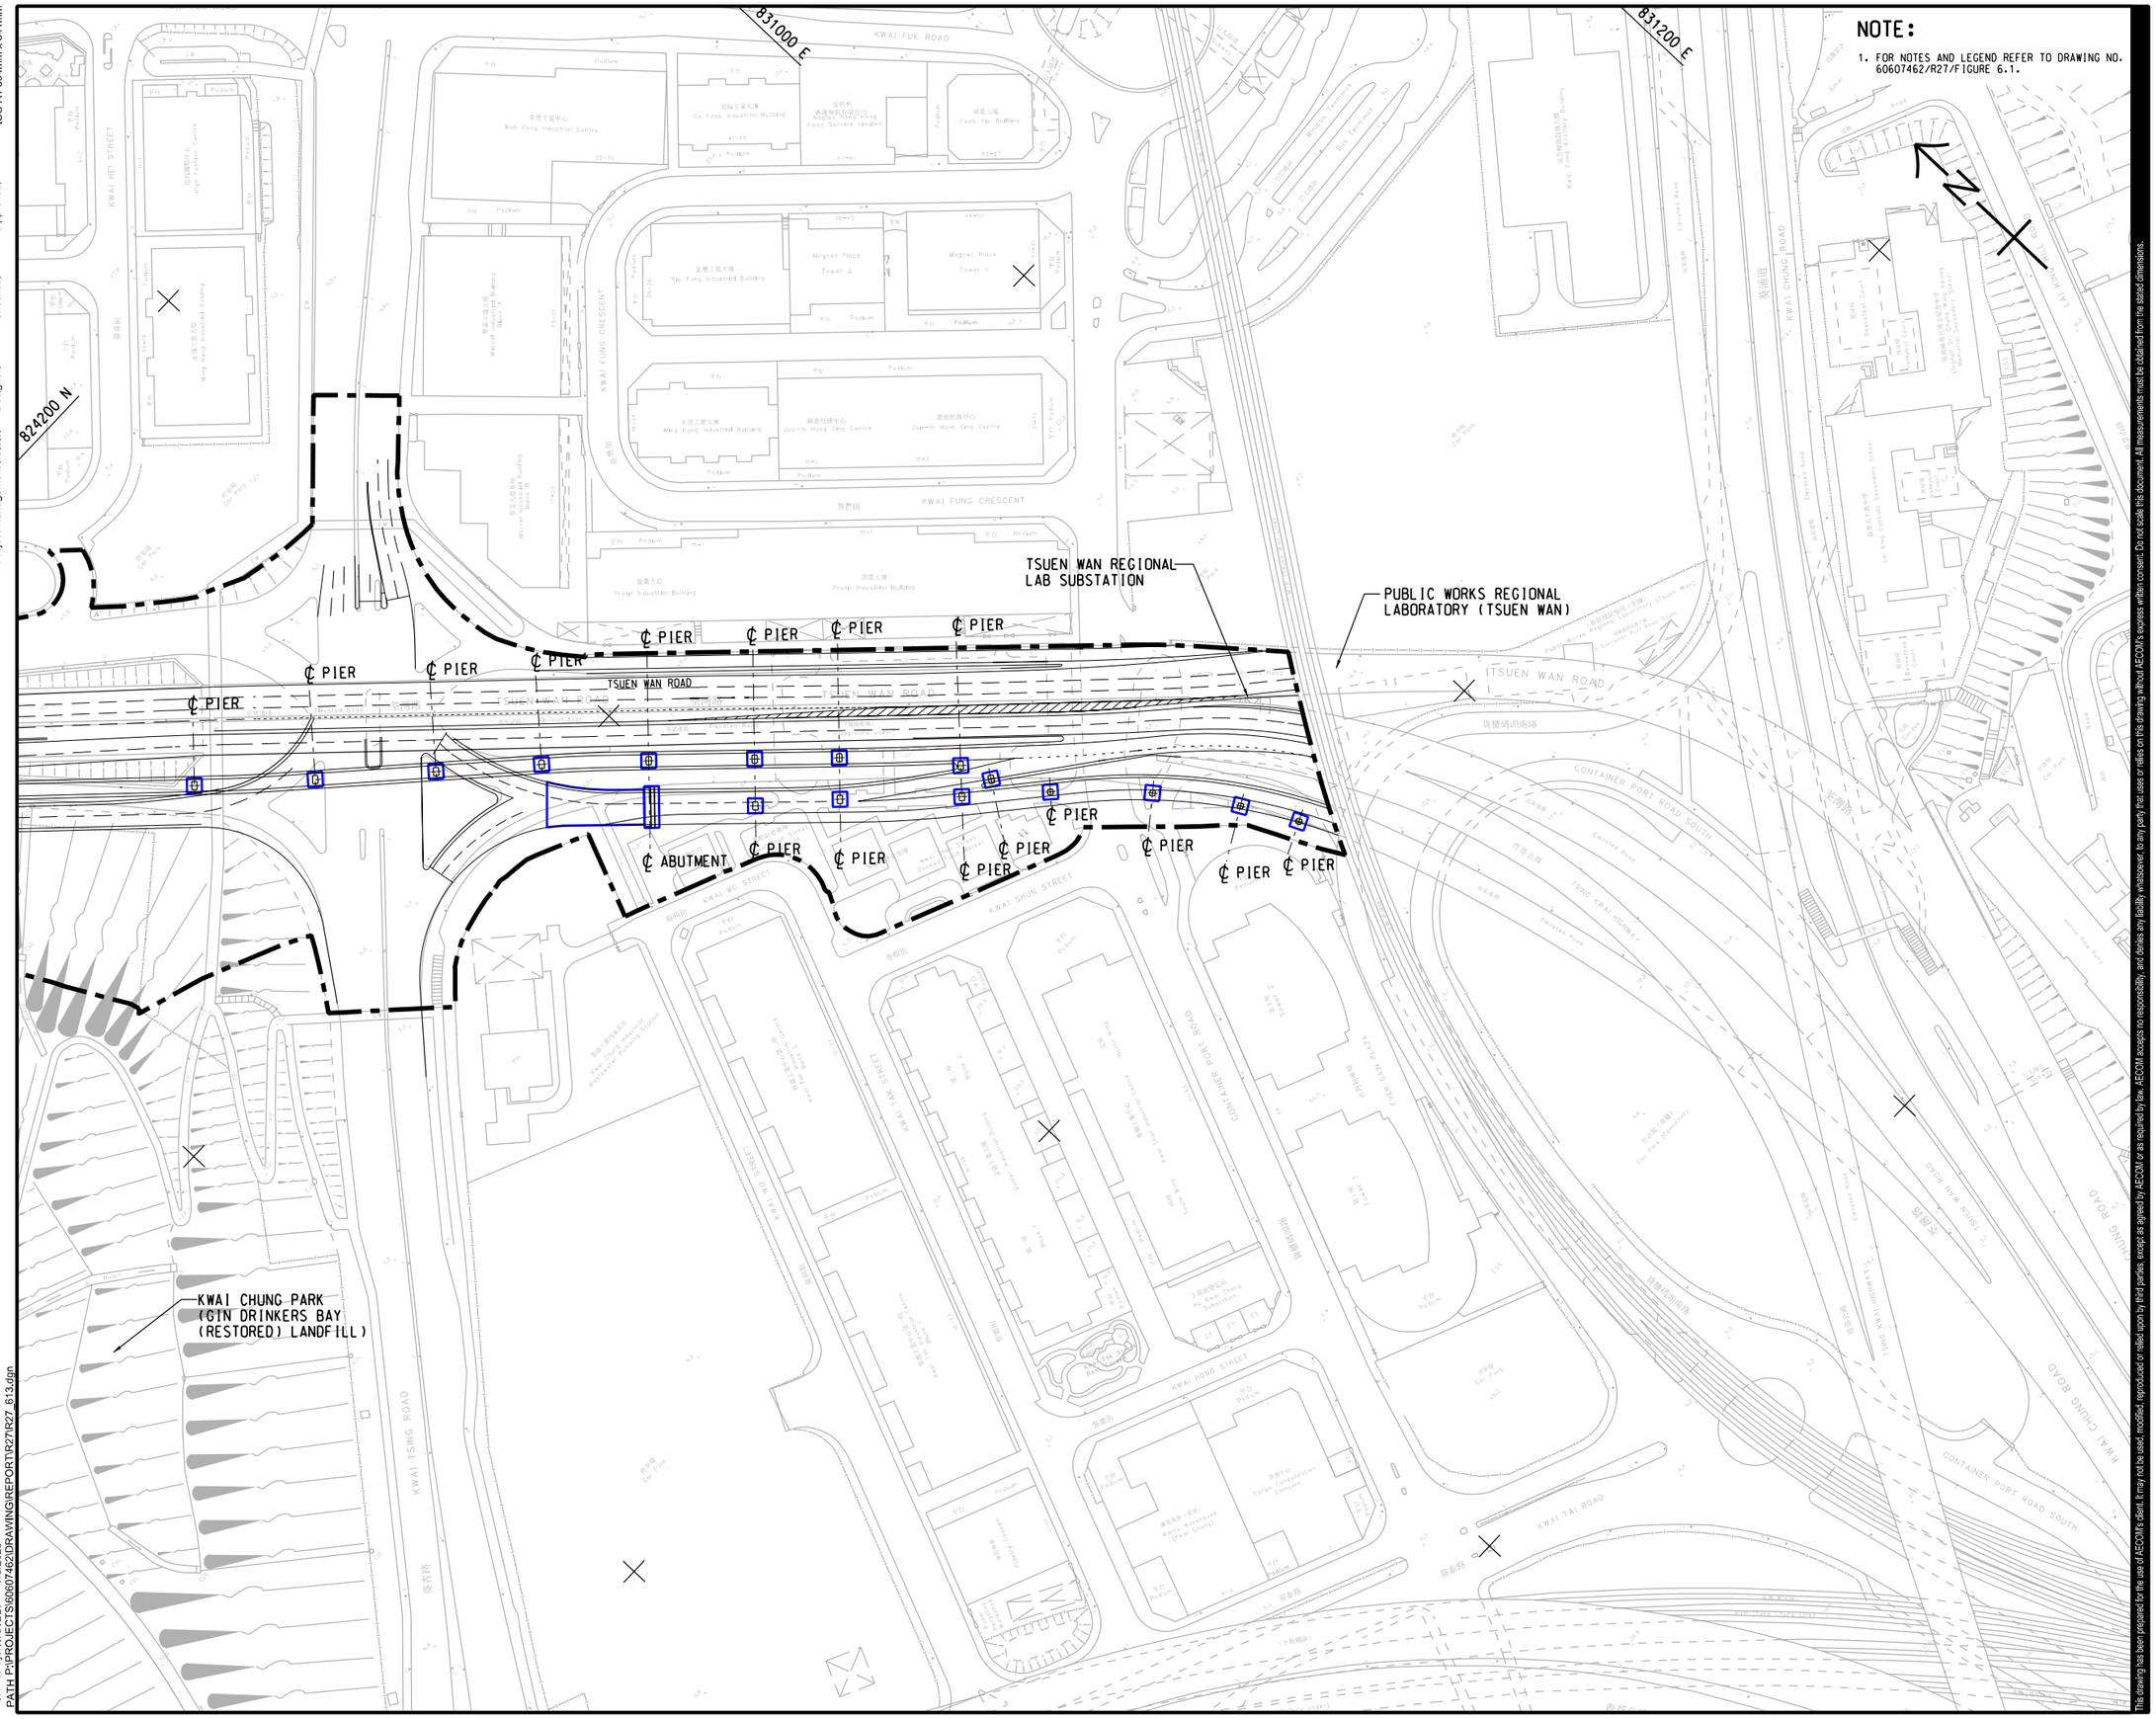

Plot File by: WANGDF 7/6/2023
PATH P:\PROJECTS\60607462\DRAWING\REPORT\R27\R27_613.dgn

This drawing has been prepared for the use of AECOM's client. It may not be used, modified, reproduced or relied upon by third parties, except as agreed by AECOM or as required by law. AECOM accepts no responsibility, and denies any liability whatsoever, to any party that uses or relies on this drawing without AECOM's express written consent. Do not scale this document. All measurements must be obtained from the stated dimensions.

AECOM

PROJECT
項目

WIDENING OF TSUEN WAN ROAD AND THE ASSOCIATED JUNCTION IMPROVEMENT WORKS

CLIENT
業主

路 政 署
HIGHWAYS DEPARTMENT

CONSULTANT
工程顧問公司

AECOM Asia Company Ltd.
www.aecom.com

SUB-CONSULTANTS
分判工程顧問公司

ISSUE/REVISION
修訂

I/R 修訂	DATE 日期	DESCRIPTION 內容摘要	CHK. 校核

STATUS
階段

SCALE 比例: A3 1 : 2000

DIMENSION UNIT 尺寸單位: METRES

KEY PLAN 索引圖: A3 1 : 100000

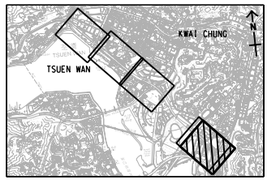

PROJECT NO. 項目編號: 60607462

AGREEMENT NO. 協議編號: CE61/2018(HY)

SHEET TITLE
圖紙名稱

AREAS WITH POTENTIAL LAND BASED SEDIMENT FROM PILE EXCAVATION

SHEET 4 OF 4

SHEET NUMBER
圖紙編號

60607462/R27/FIGURE 6.4