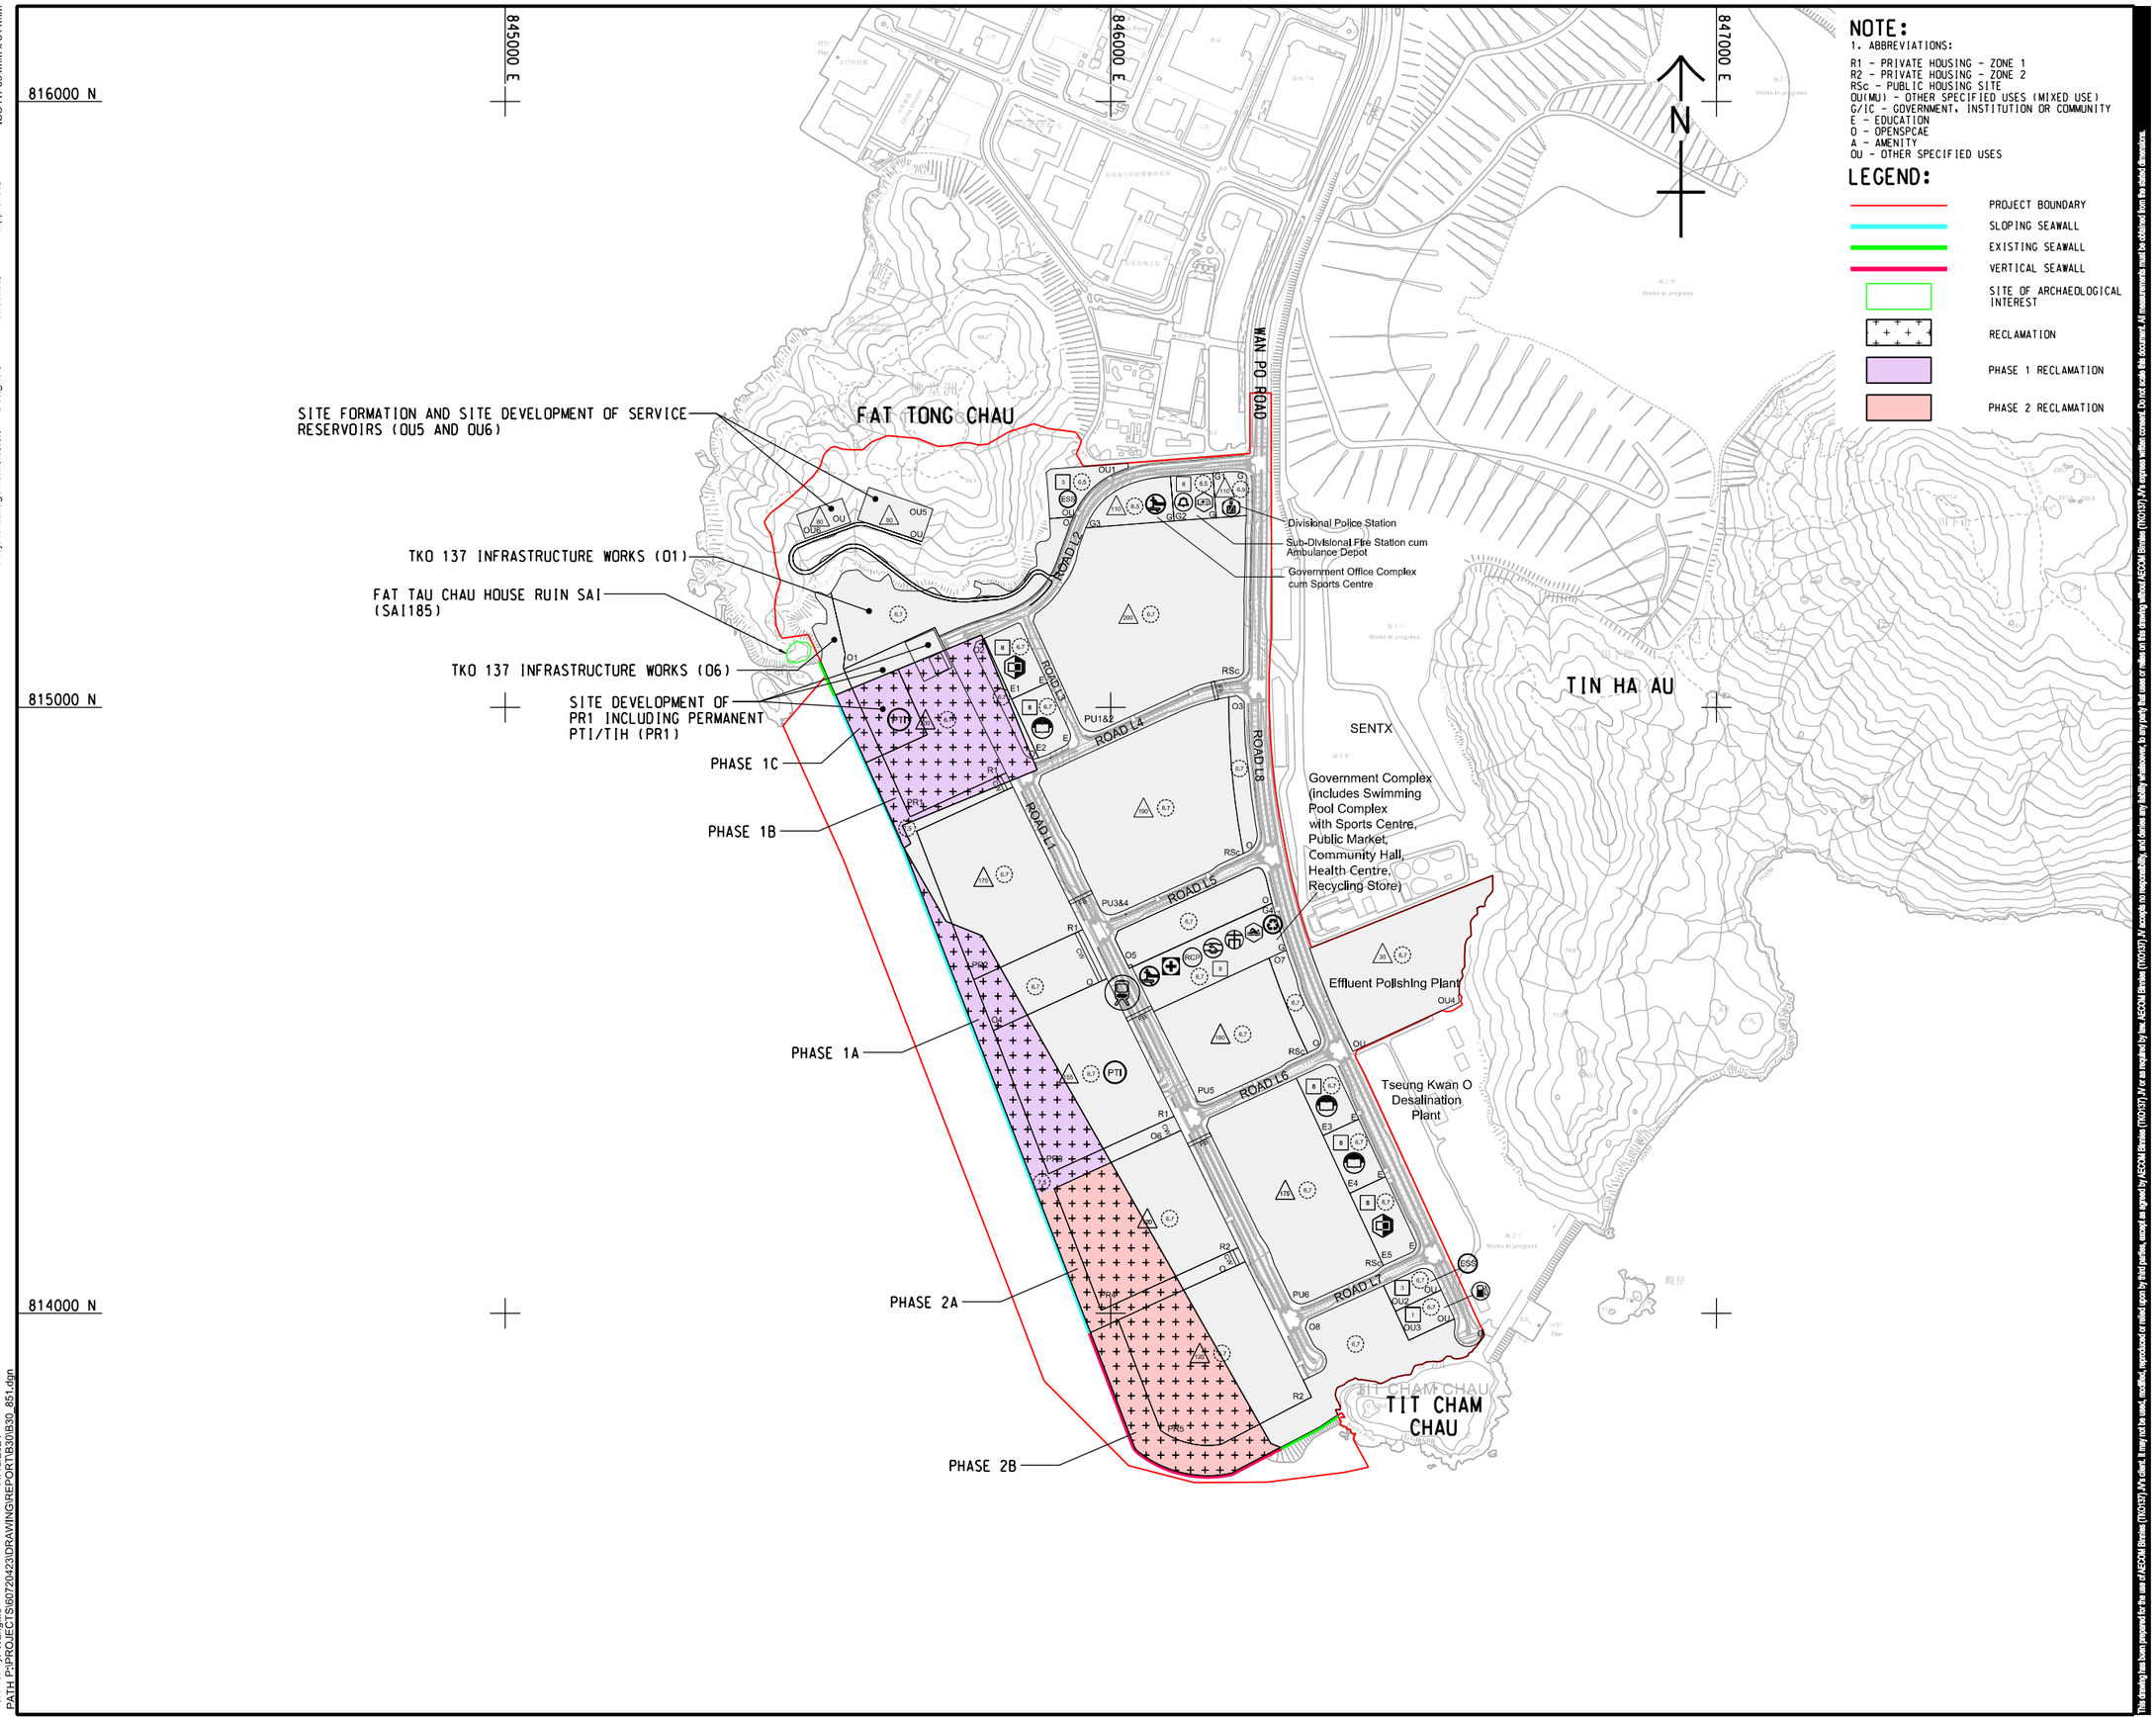

ISO A1 594mm x 841mm

Approved:

Checked:

Designer:

Project Management Initials:

V:\BAK\US95-BAK\CSWP\plotdrv\Create Pft (filenew\CSWP-75(color).pltt
Plot File by: WangMS
PATH 2:\PROJECTS\60720423\DRAWING\REPORT\B30\B30_851.dgn
11/18/2024

This drawing has been prepared for the use of AECOM Binnies (TKO137) JV's client. It may not be used, modified, reproduced or relied upon by third parties, except as agreed by AECOM Binnies (TKO137) JV or as required by law. AECOM Binnies (TKO137) JV accepts no responsibility, and denies any liability whatsoever, to any party that uses or relies on this drawing without AECOM Binnies (TKO137) JV's express written consent. Do not scale this document. All measurements must be obtained from the stated dimensions.

AECOM Binnies

PROJECT 項目

DEVELOPMENT OF TSEUNG KWAN O AREA 137 AND ASSOCIATED RECLAMATION SITES – INVESTIGATION, DESIGN AND CONSTRUCTION

CLIENT 業主

土木工程拓展署 Civil Engineering and Development Department

CONSULTANT 工程顧問公司

AECOM Binnies (TKO137) JV

SUB-CONSULTANTS 分判工程顧問公司

ISSUE/REVISION 修訂

I/R 修訂	DATE 日期	DESCRIPTION 內容摘要	CHK. 校核

STATUS 階段

SCALE 比例: A1 1 : 5000

DIMENSION UNIT 尺寸單位: METRES

KEY PLAN 索引圖

PROJECT NO. 項目編號: 60720423

CONTRACT NO. 合約編號: CE 40/2023(CE)

SHEET TITLE 圖紙名稱

CONSTRUCTION WORKS IN THE VICINITY OF FAT TAU CHAU HOUSE RUIN SAI

SHEET NUMBER 圖紙編號

60720423/B30/FIGURE 12.12