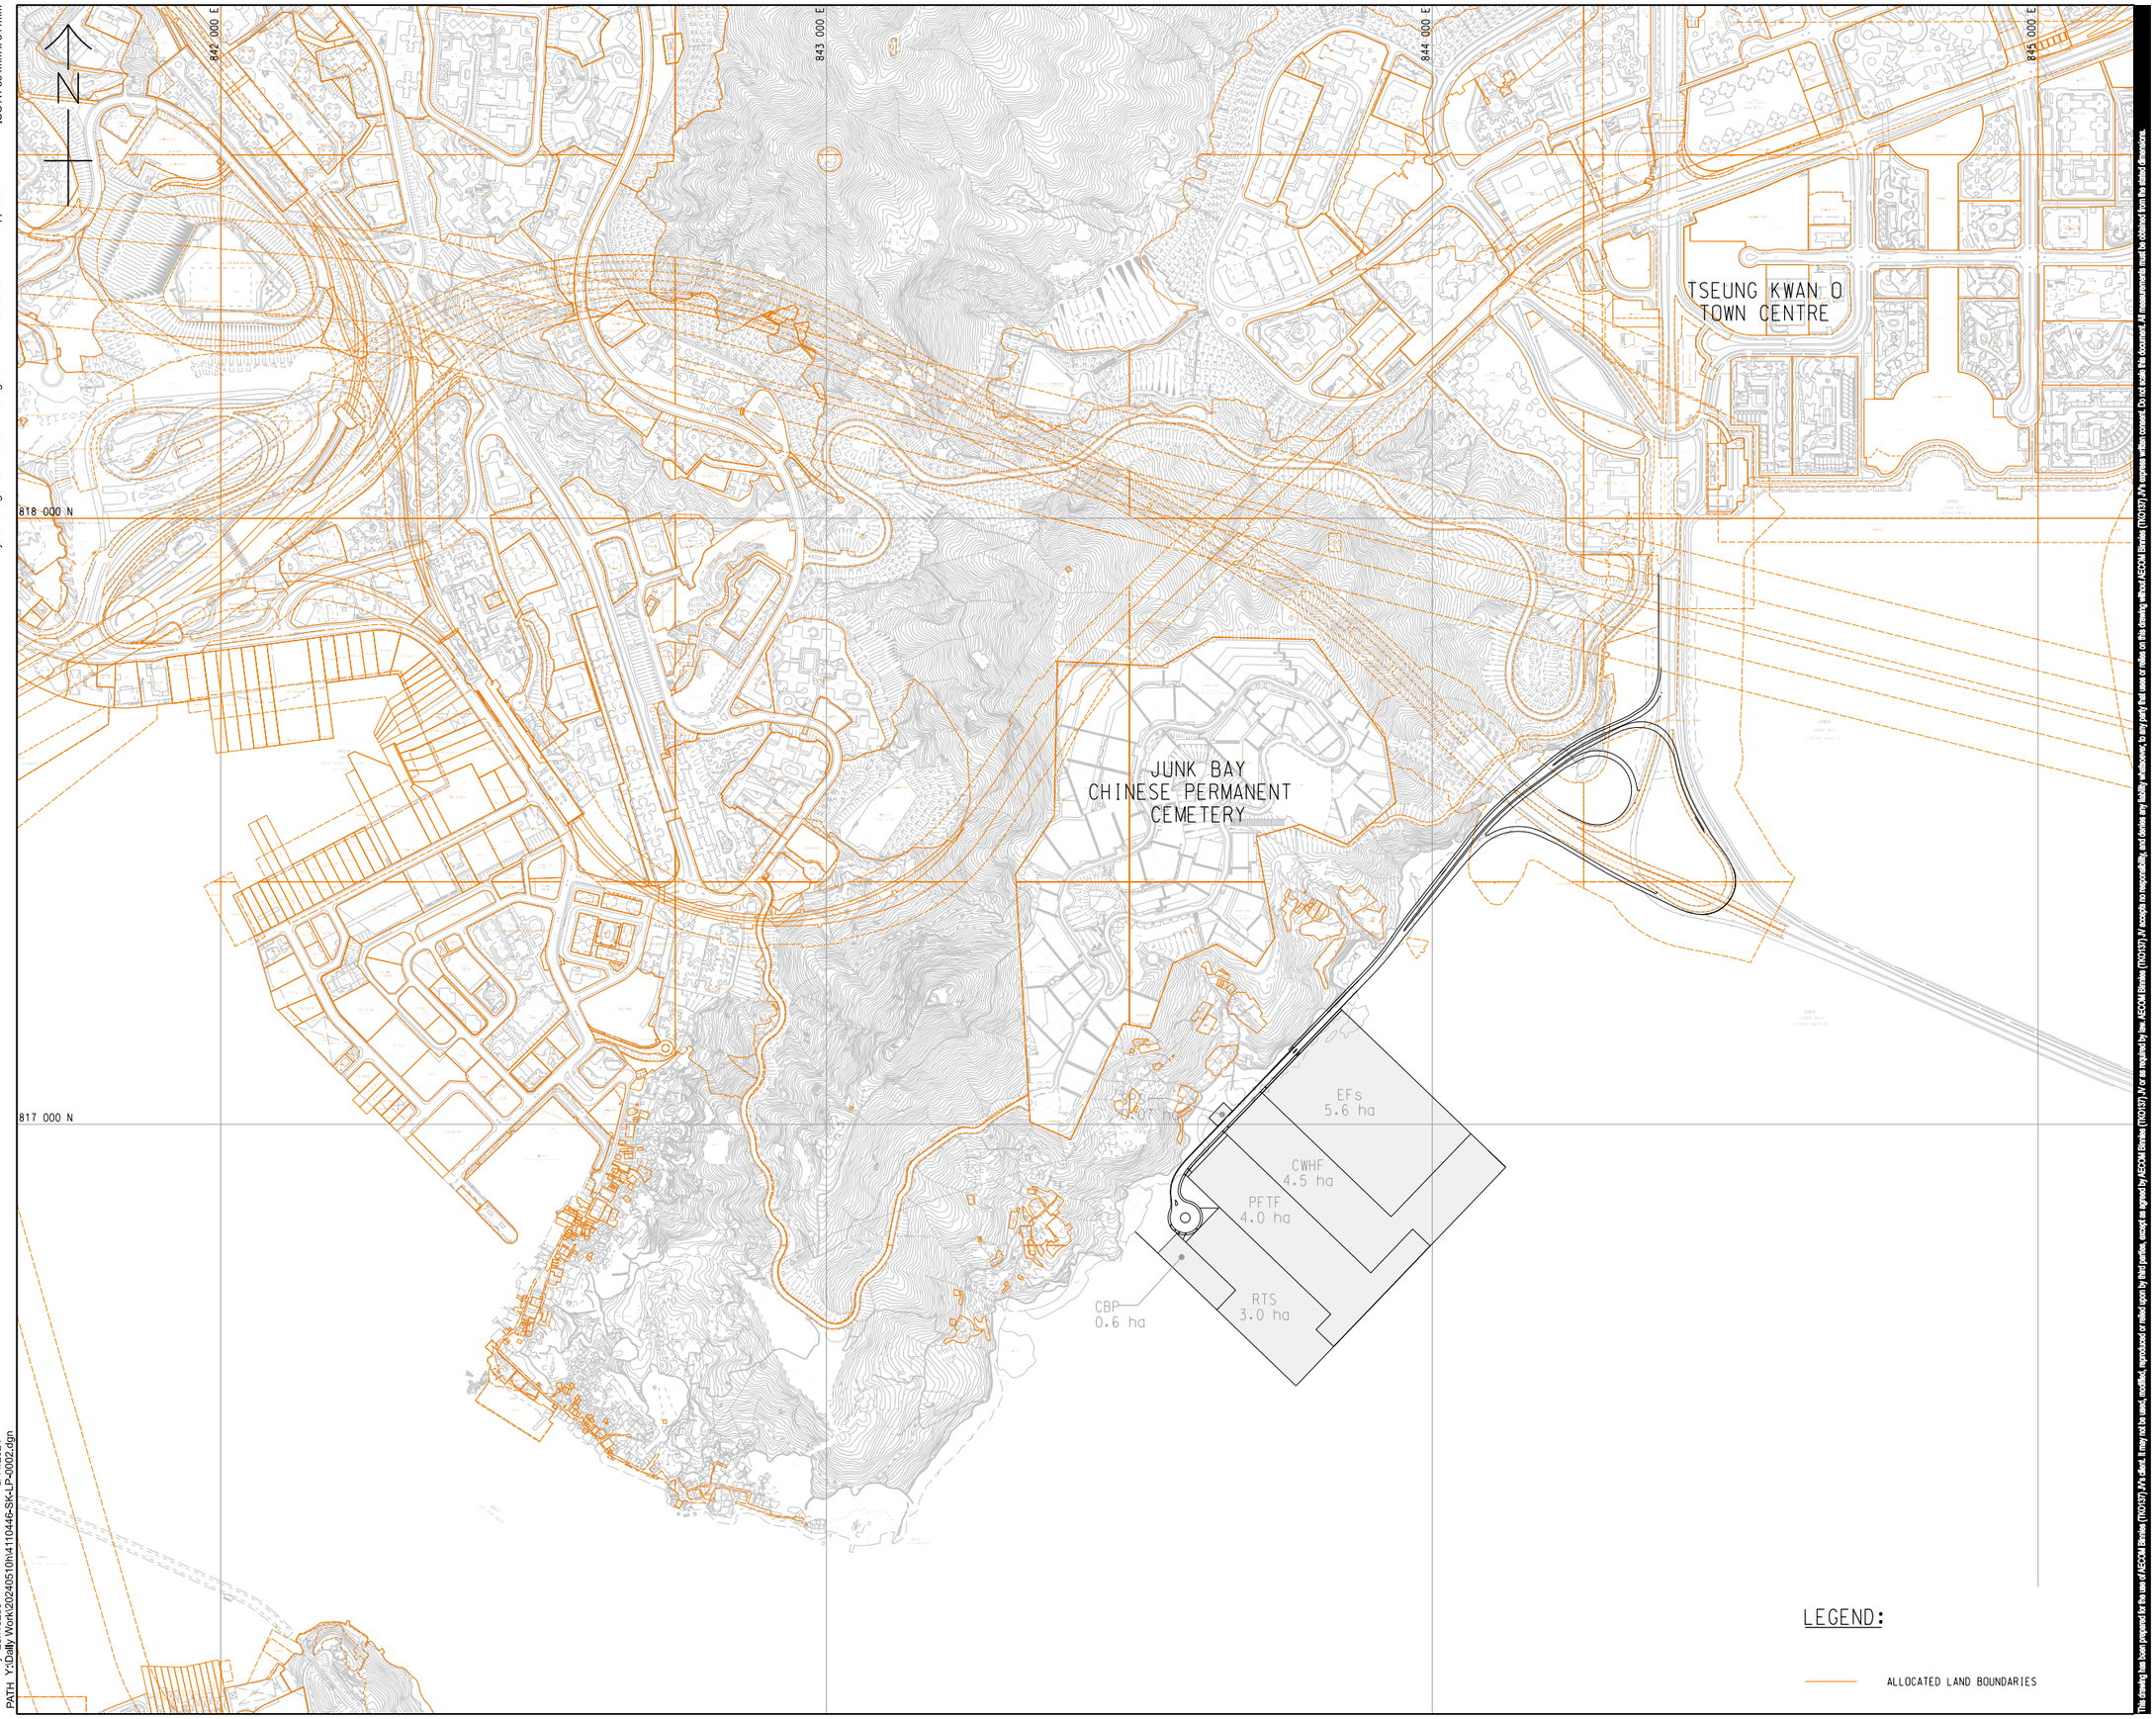

ISO A1 594mm x 841mm

Approved:

Checked:

Designer:

Project Management Initials:

Plot File by: zen16280
PATH Y:\Daily Work\20240510\4110446-SK-LP-0002.dgn
5/14/2024

This drawing has been prepared for the use of AECOM Binnies (TKO137) JV's client. It may not be used, modified, reproduced or relied upon by third parties, except as agreed by AECOM Binnies (TKO137) JV or as required by law. AECOM Binnies (TKO137) JV accepts no responsibility, and denies any liability whatsoever, to any party that uses or relies on this drawing without AECOM Binnies (TKO137) JV's express written consent. Do not scale this document. All measurements must be obtained from the stated dimensions.

AECOM binnies

PROJECT 項目

DEVELOPMENT OF TSEUNG KWAN O AREA 137 AND ASSOCIATED RECLAMATION SITES – INVESTIGATION, DESIGN AND CONSTRUCTION

CLIENT 業主

CEDD 土木工程拓展署 Civil Engineering and Development Department

CONSULTANT 工程顧問公司

AECOM Binnies (TKO137) JV

SUB-CONSULTANTS 分判工程顧問公司

ISSUE/REVISION 修訂

I/R 修訂	DATE 日期	DESCRIPTION 內容摘要	CHK. 複核

STATUS 階段

SCALE 比例: A1 1 : 5000

DIMENSION UNIT 尺寸單位: METRES

KEY PLAN 索引圖 A1 1 : 200000

PROJECT NO. 項目編號: 4110446

CONTRACT NO. 合約編號: CE 40/2023(CE)

SHEET TITLE 圖紙名稱

LAND REQUIREMENT PLAN FOR TKO 132

SHEET NUMBER 圖紙編號

60720423/B30/FIGURE 2.3