ISO A1 594mm x 841mm

Approved:

Checked:

Designer:

Project Management Initials:

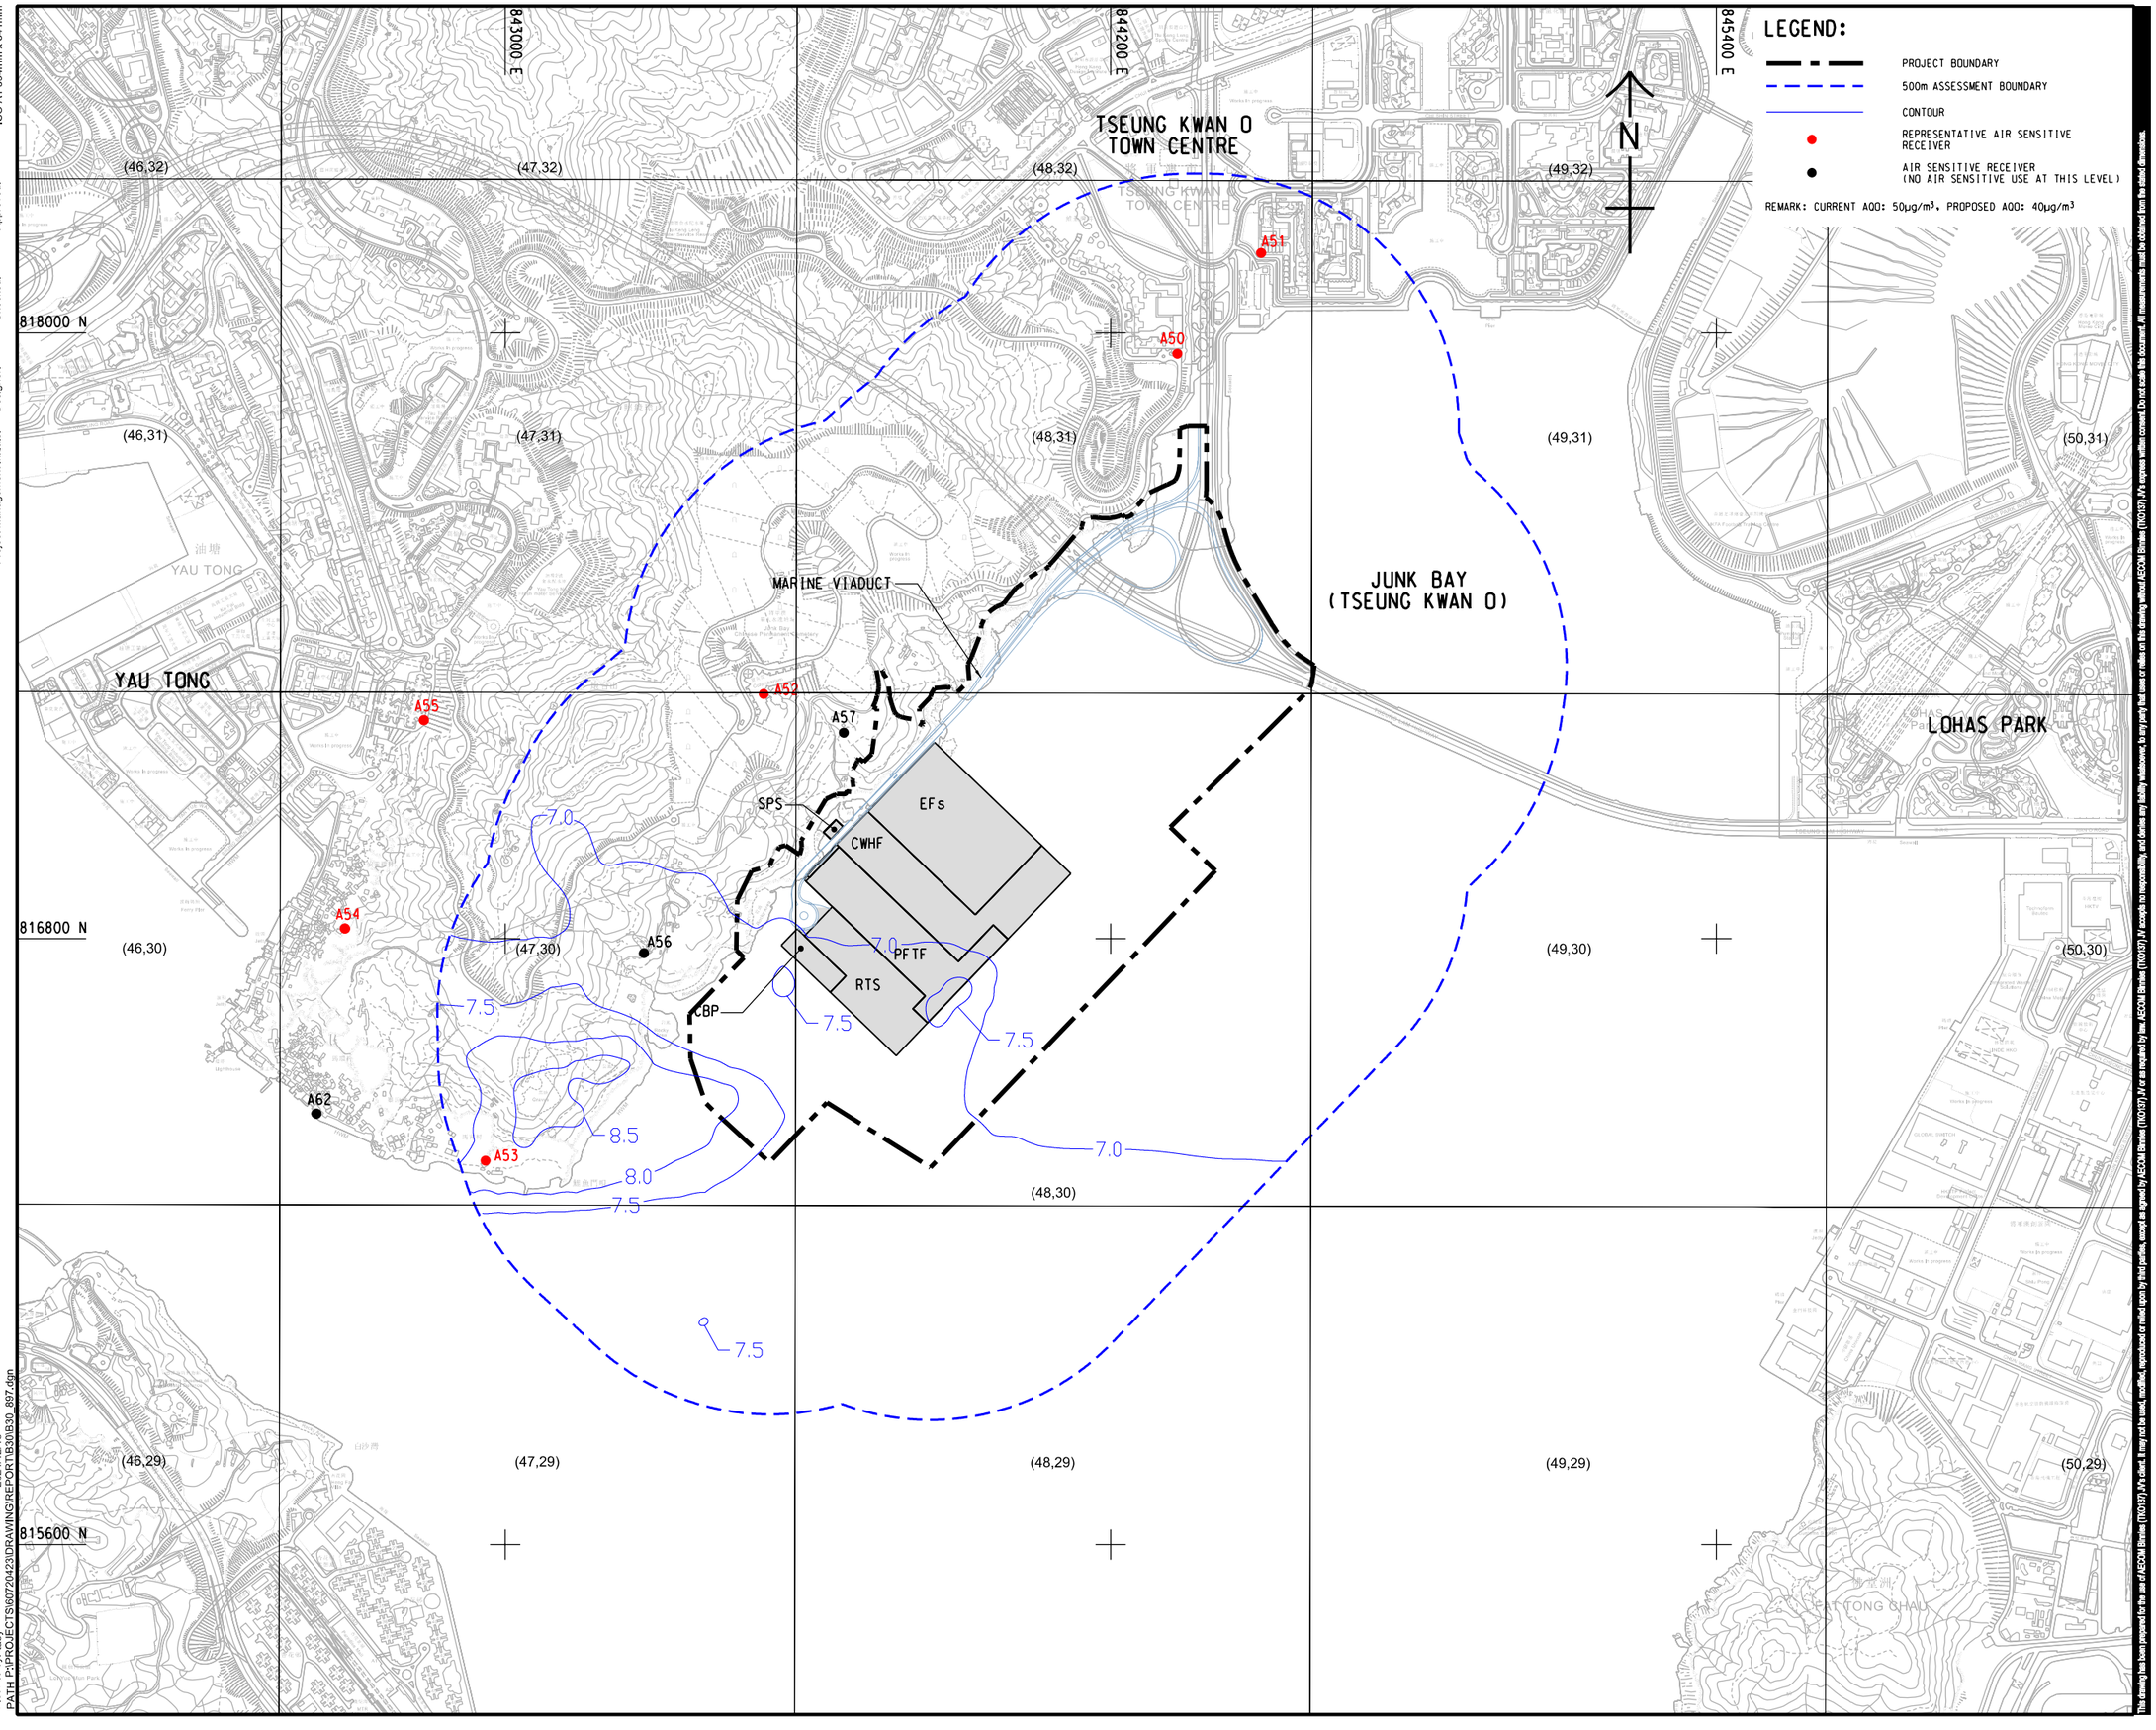

This drawing has been prepared for the use of AECOM Binnies (TKO137) JV's client. It may not be used, modified, reproduced or relied upon by third parties, except as agreed by AECOM Binnies (TKO137) JV and as required by law. AECOM Binnies (TKO137) JV accepts no responsibility and denies any liability whatsoever to any party that uses or relies on this drawing without AECOM Binnies (TKO137) JV's express written consent. Do not scale this document. All measurements must be obtained from the stated dimension.

V:\BAK\US95-BAK\CSWP\plotdrv\Create Plt file\new\CSWP-75(color).plt
2024/12/18
Plot File by: taoy
PATH: P:\PROJECTS\60720423\DRAWING\REPORT\B30\B30_897.dgn

AECOM Binnies

PROJECT
DEVELOPMENT OF TSEUNG KWAN O AREA 137 AND ASSOCIATED RECLAMATION SITES – INVESTIGATION, DESIGN AND CONSTRUCTION

CLIENT
土木工程拓展署 Civil Engineering and Development Department

CONSULTANT
AECOM Binnies (TKO137) JV

SUB-CONSULTANTS

ISSUE/REVISION

I/R 修訂	DATE 日期	DESCRIPTION 內容摘要	CHK. 核核

STATUS

SCALE 比例: A1 1 : 6000

DIMENSION UNIT 尺寸單位: METRES

KEY PLAN

PROJECT NO. 項目編號: 60720423

CONTRACT NO. 合約編號: CE 40/2023(CE)

SHEET TITLE
CONTOUR OF PREDICTED 4TH HIGHEST CUMULATIVE DAILY SO2 CONCENTRATION AT 15 mAG (ug/m3) AT TKO 132

SHEET NUMBER
60720423/B30/FIGURE 3.11.3