ISO A1 594mm x 841mm

Approved:

Checked:

Designer:

Project Management Initials:

816000 N

815000 N

814000 N

845000 E

846000 E

847000 E

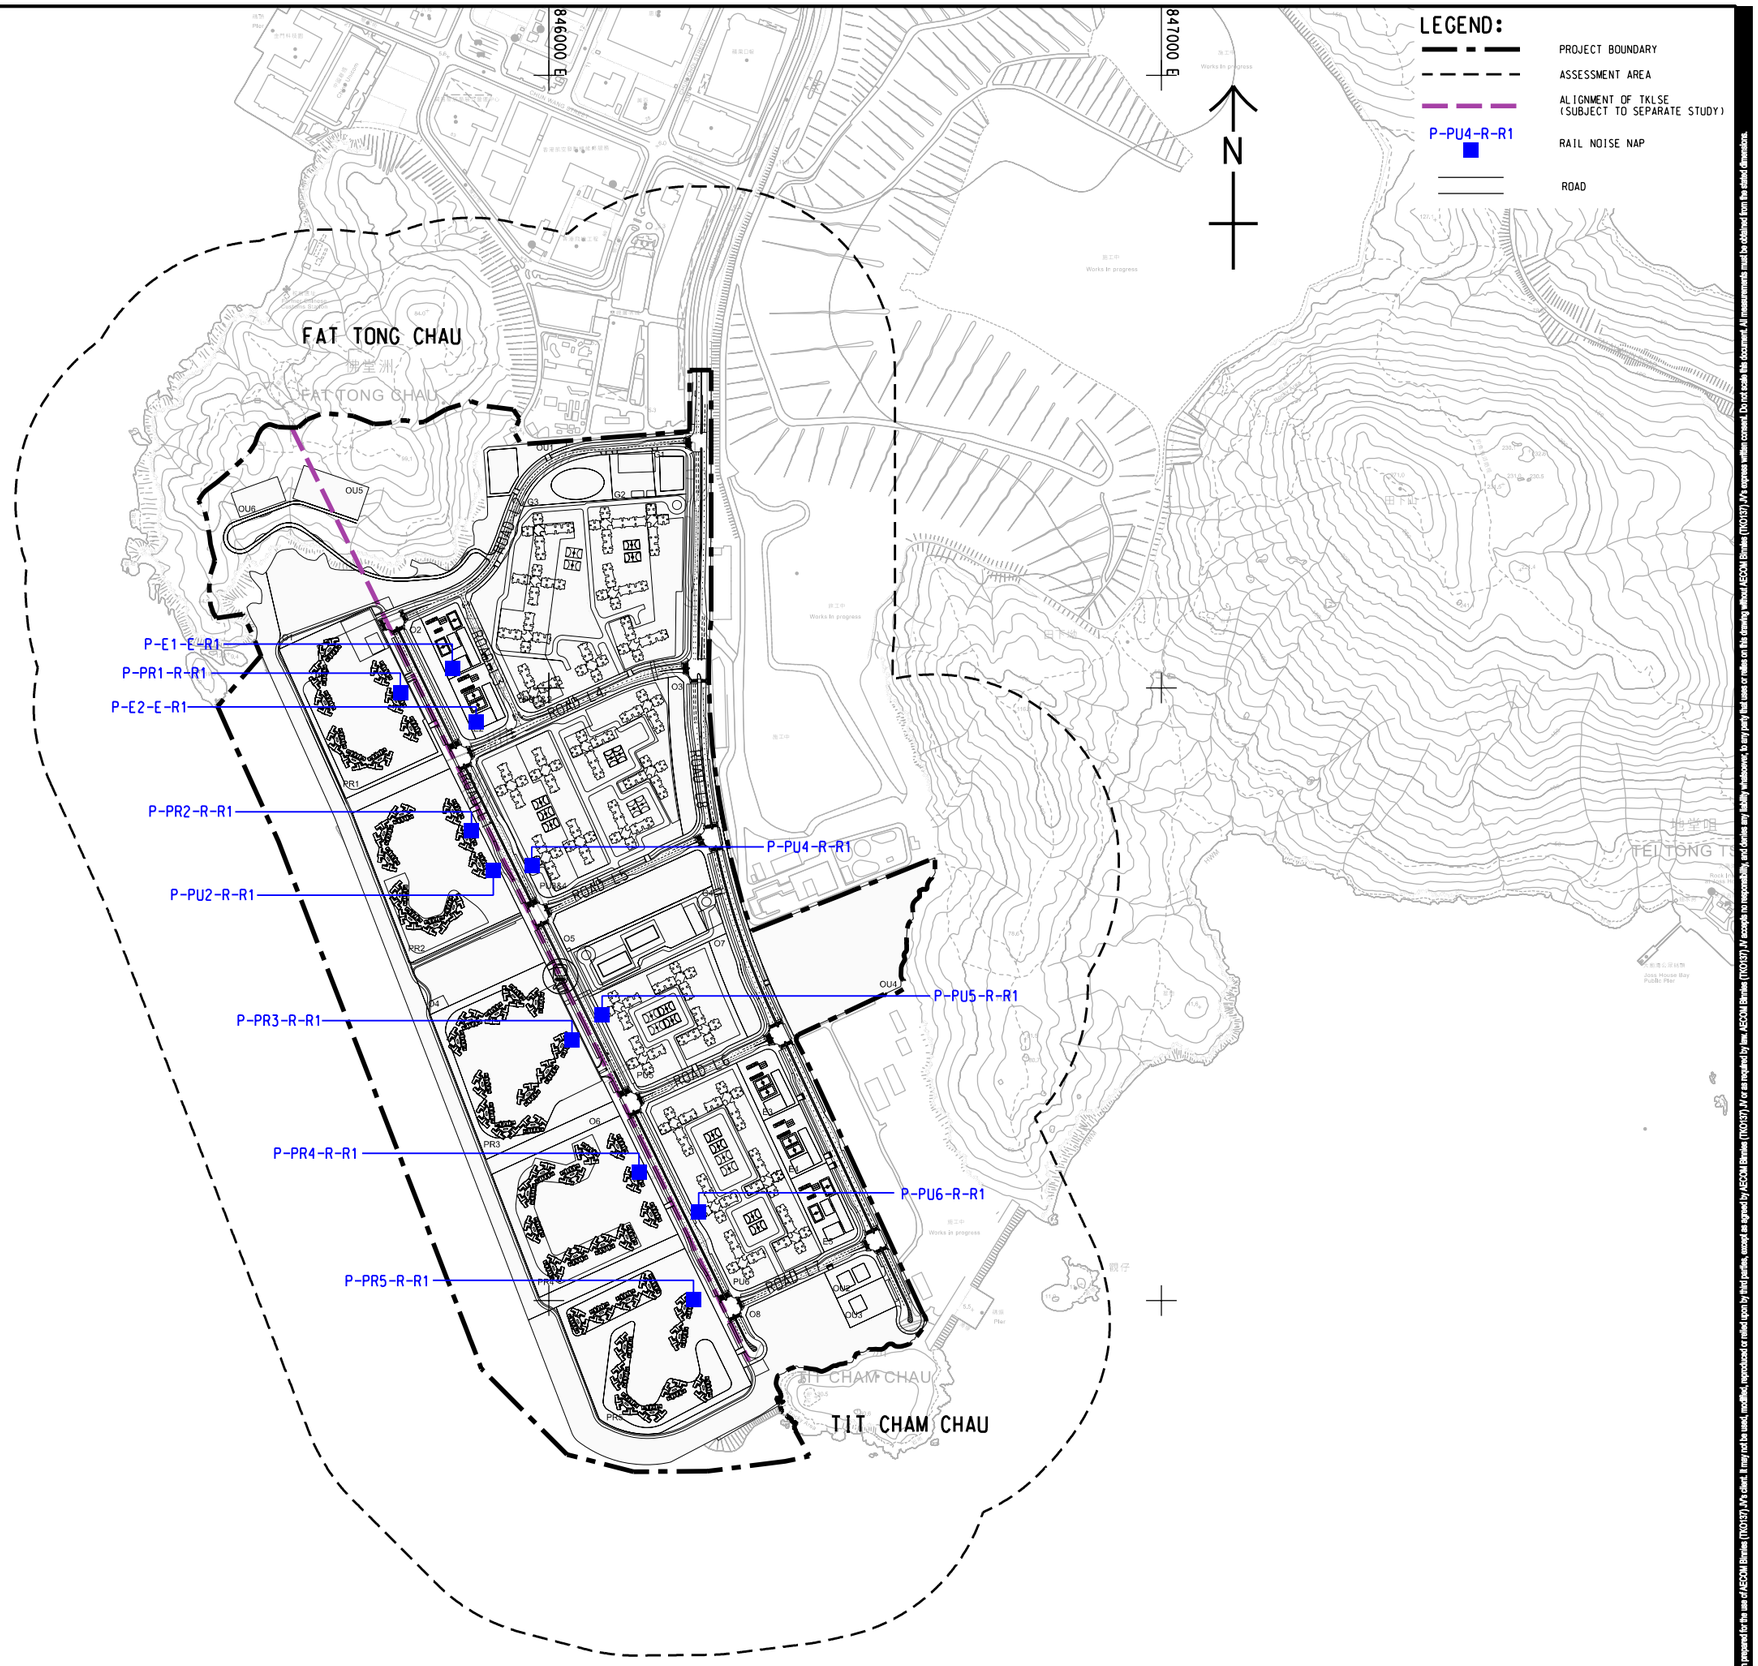

V:\BAK\US95-BAK\CSWP\plotdrv\Create Plt file\new\CSWP-75(color).pltPlot Date: 10/26/2024Plot File by: haiquan.zhaoPATH: P:\PROJECTS\60720423\DRAWING\REPORT\B30\B30_767.dgn

This drawing has been prepared for the use of AECOM Binnies (TKO137) JV's Client. It may not be traced, modified, reproduced or relied upon by third parties, except as agreed by AECOM Binnies (TKO137) JV without written consent. Do not scale this document. All measurements must be obtained from the stated dimension. AECOM Binnies (TKO137) JV accepts no responsibility and denies any liability whatsoever to any party that uses or relies on this drawing without AECOM Binnies (TKO137) JV's express written consent.

AECOM Binnies

PROJECT
項目

DEVELOPMENT OF TSEUNG KWAN O AREA 137 AND ASSOCIATED RECLAMATION SITES – INVESTIGATION, DESIGN AND CONSTRUCTION

CLIENT
業主

CEDD 土木工程拓展署 Civil Engineering and Development Department

CONSULTANT
土木顧問公司

AECOM Binnies (TKO137) JV

SUB-CONSULTANTS
分判工程顧問公司

ISSUE/REVISION
修訂

I/R 修訂	DATE 日期	DESCRIPTION 內容摘要	CHK. 核對

STATUS
階段

SCALE 比例
A1 1 : 5000

DIMENSION UNIT 尺寸單位
METRES

KEY PLAN
索引圖

PROJECT NO. 項目編號
60720423

CONTRACT NO. 合約編號
CE 40/2023(CE)

SHEET TITLE
圖紙名稱

LOCATION OF NAPs FOR RAIL NOISE AT TKO 137

SHEET NUMBER
圖紙編號

60720423/B30/FIGURE 4.5