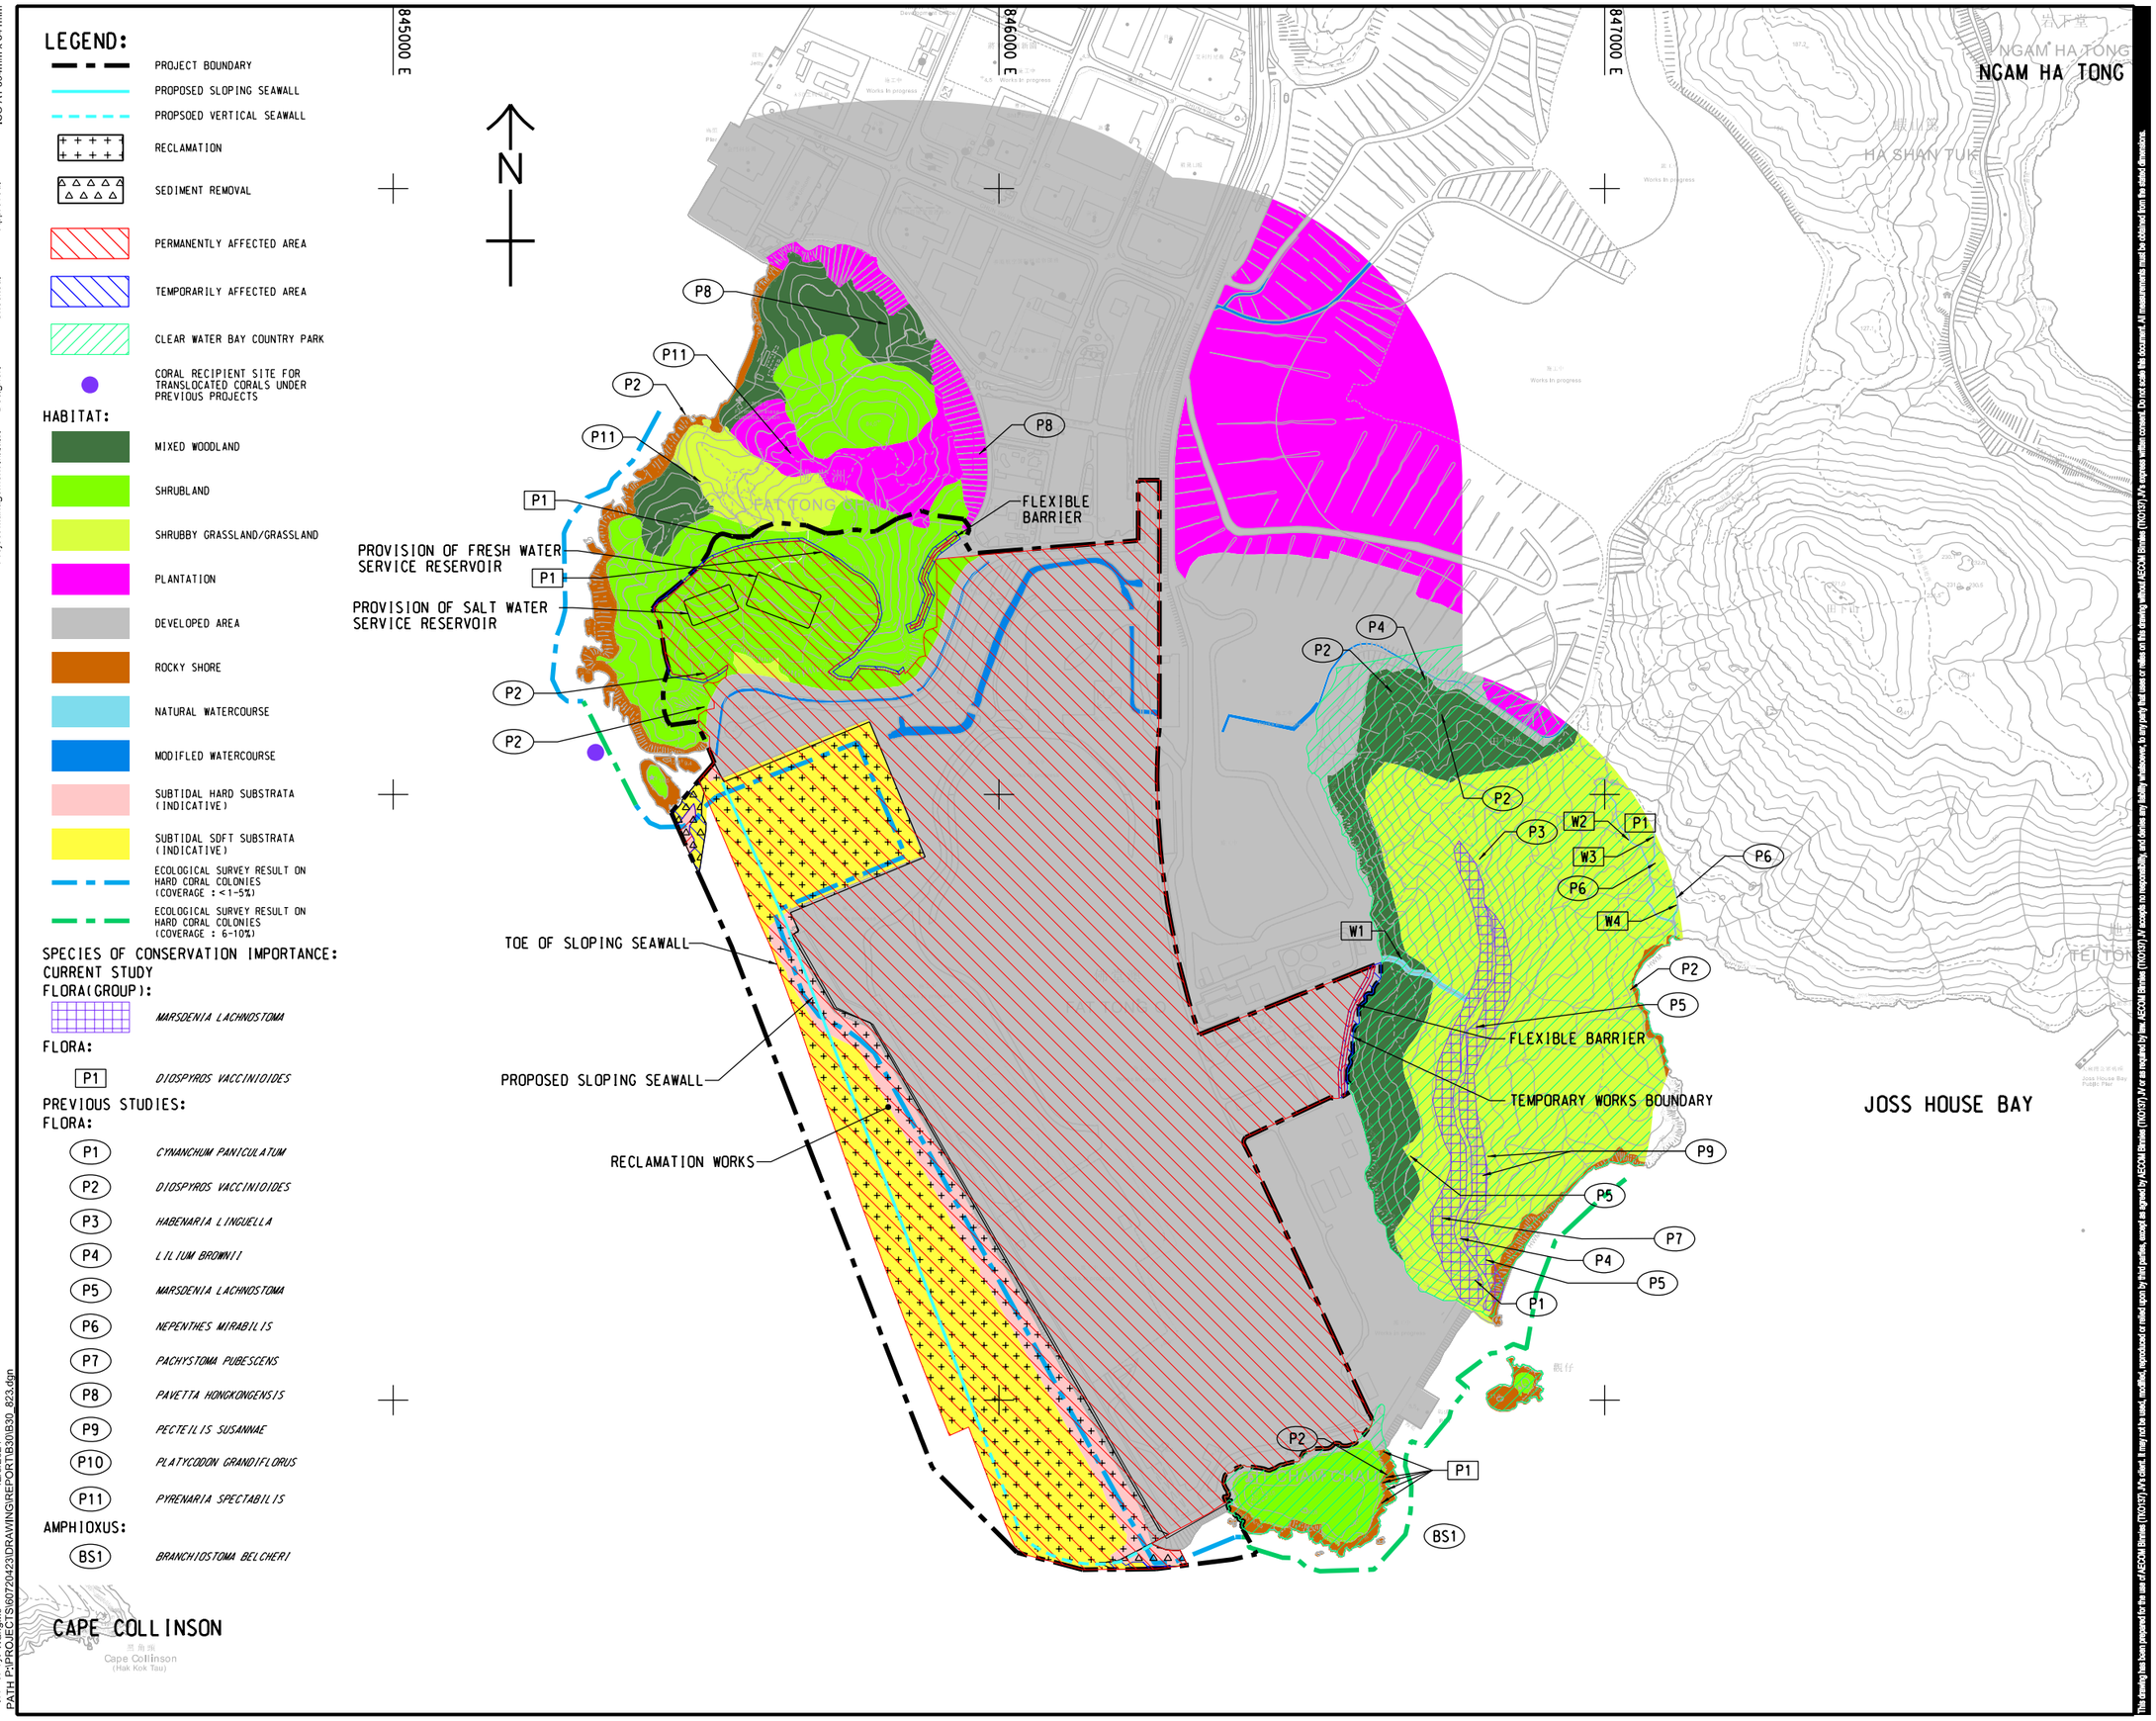

AECOM binnies

PROJECT

DEVELOPMENT OF TSEUNG KWAN O AREA 137 AND ASSOCIATED RECLAMATION SITES – INVESTIGATION, DESIGN AND CONSTRUCTION

CLIENT

CEDD 土木工程拓展署 Civil Engineering and Development Department

CONSULTANT

AECOM Binnies (TKO137) JV

SUB-CONSULTANTS

ISSUE/REVISION

I/R	DATE	DESCRIPTION	CHK.

STATUS

SCALE A1 1 : 5000

DIMENSION UNIT METRES

KEY PLAN A1 1 : 150000

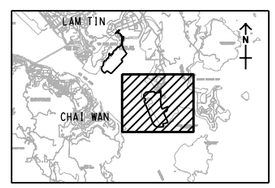

PROJECT NO. 60720423

CONTRACT NO. CE 40/2023(CE)

SHEET TITLE

PERMANENTLY AND TEMPORARILY AFFECTED AREA (TKO 137)

SHEET NUMBER

60720423/B30/FIGURE 9.6.1

This drawing has been prepared for the use of AECOM Binnies (TKO137) JV's client. It may not be used, modified, reproduced or relied upon by third parties, except as agreed by AECOM Binnies (TKO137) JV or as required by law. AECOM Binnies (TKO137) JV accepts no responsibility, and denies any liability whatsoever, to any party that uses or relies on this drawing without AECOM Binnies (TKO137) JV's express written consent. Do not scale this document. All measurements must be obtained from the stated dimensions.

ISO A1 594mm x 841mm

Approved:

Checked:

Designer:

Project Management Initials:

V:\BAK\US95-BAK\CSWP\plotdrv\Create Plt file\new\CSWP-75(color).plt
Plot File by: WangM9 12/5/2024
PATH P:\PROJECTS\60720423\DRAWING\REPORT\B30\B30_823.dgn